



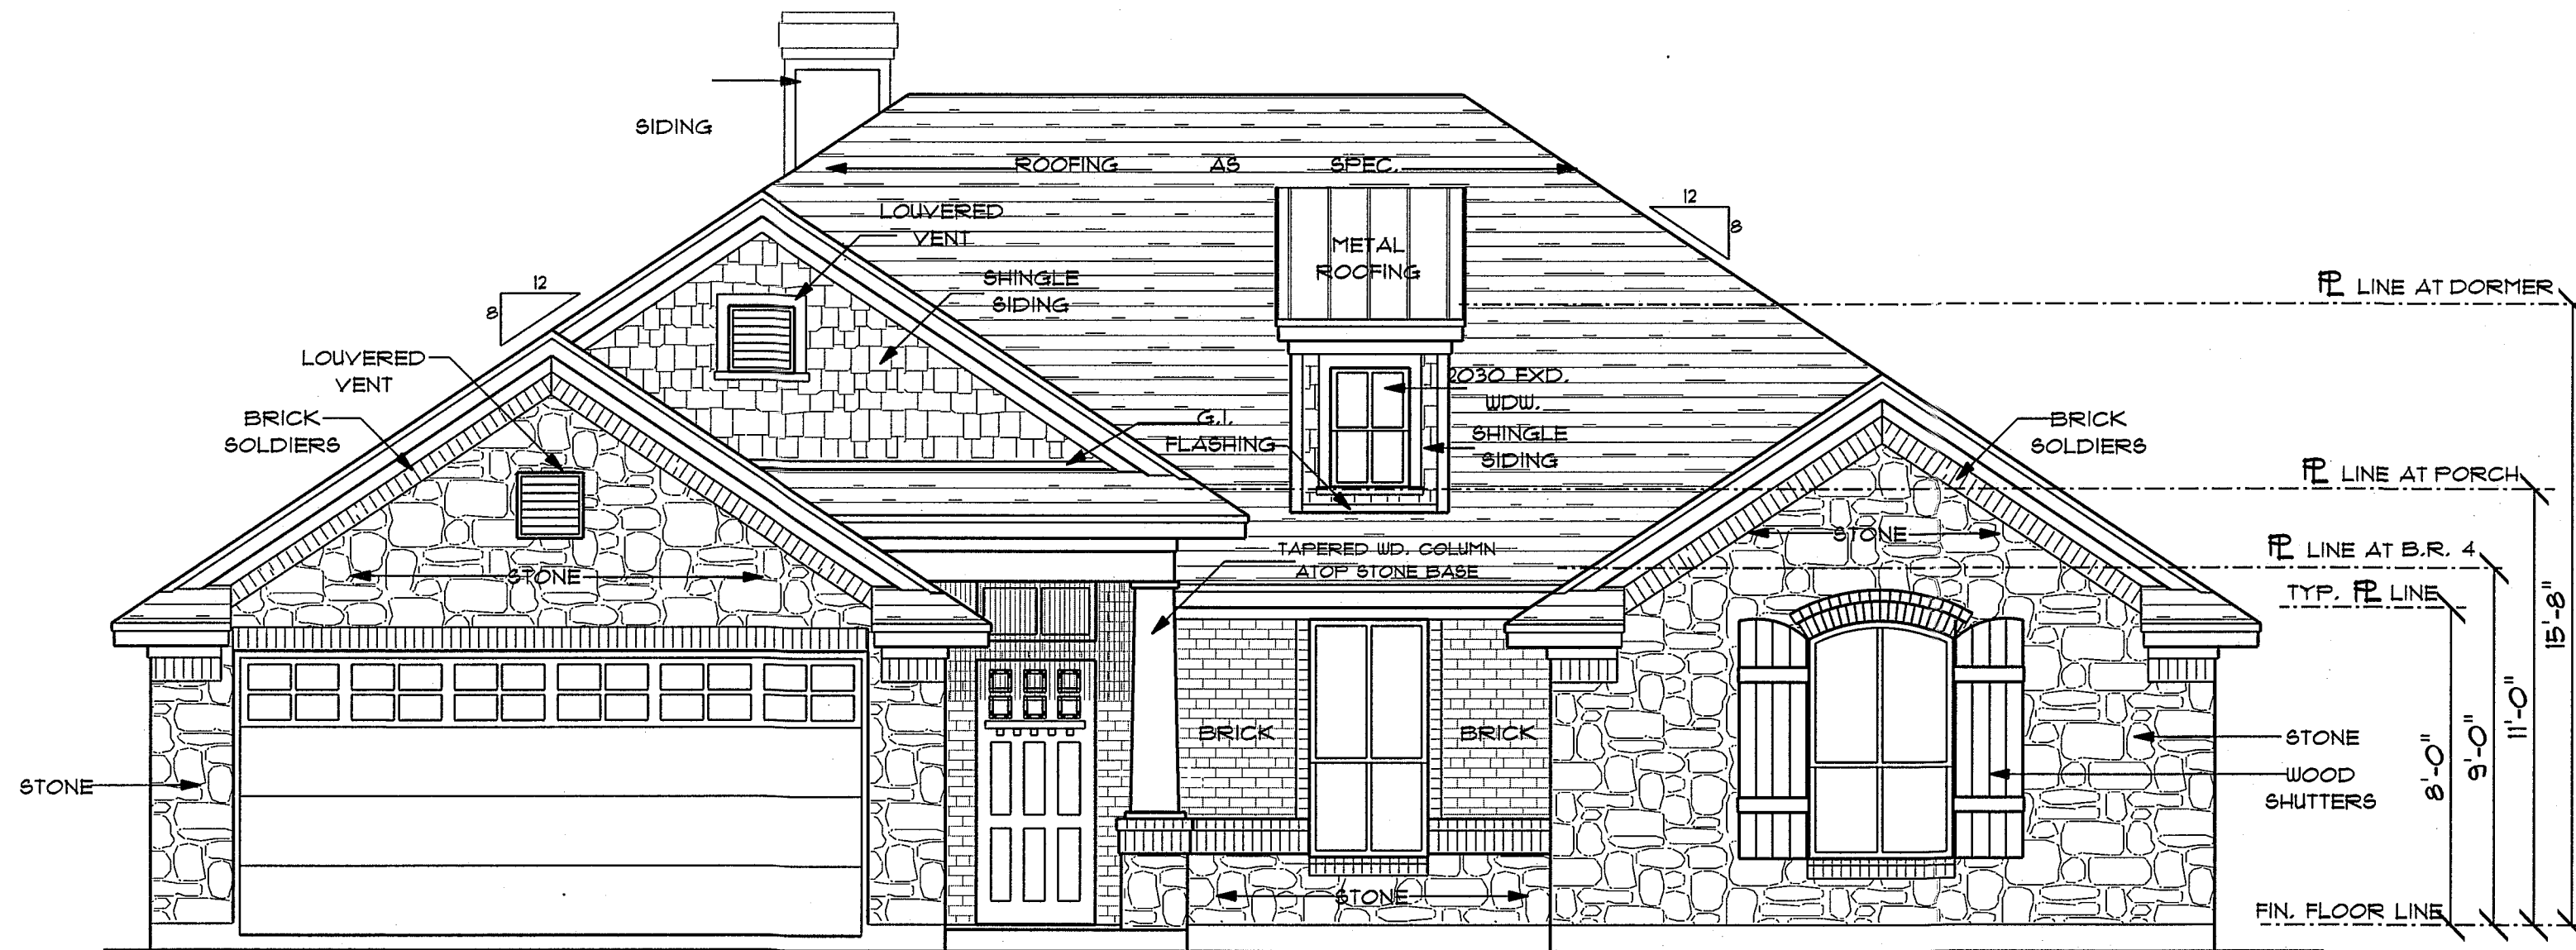

FRONT ELEVATION


SCALE : 1/4" = 1'- 0"

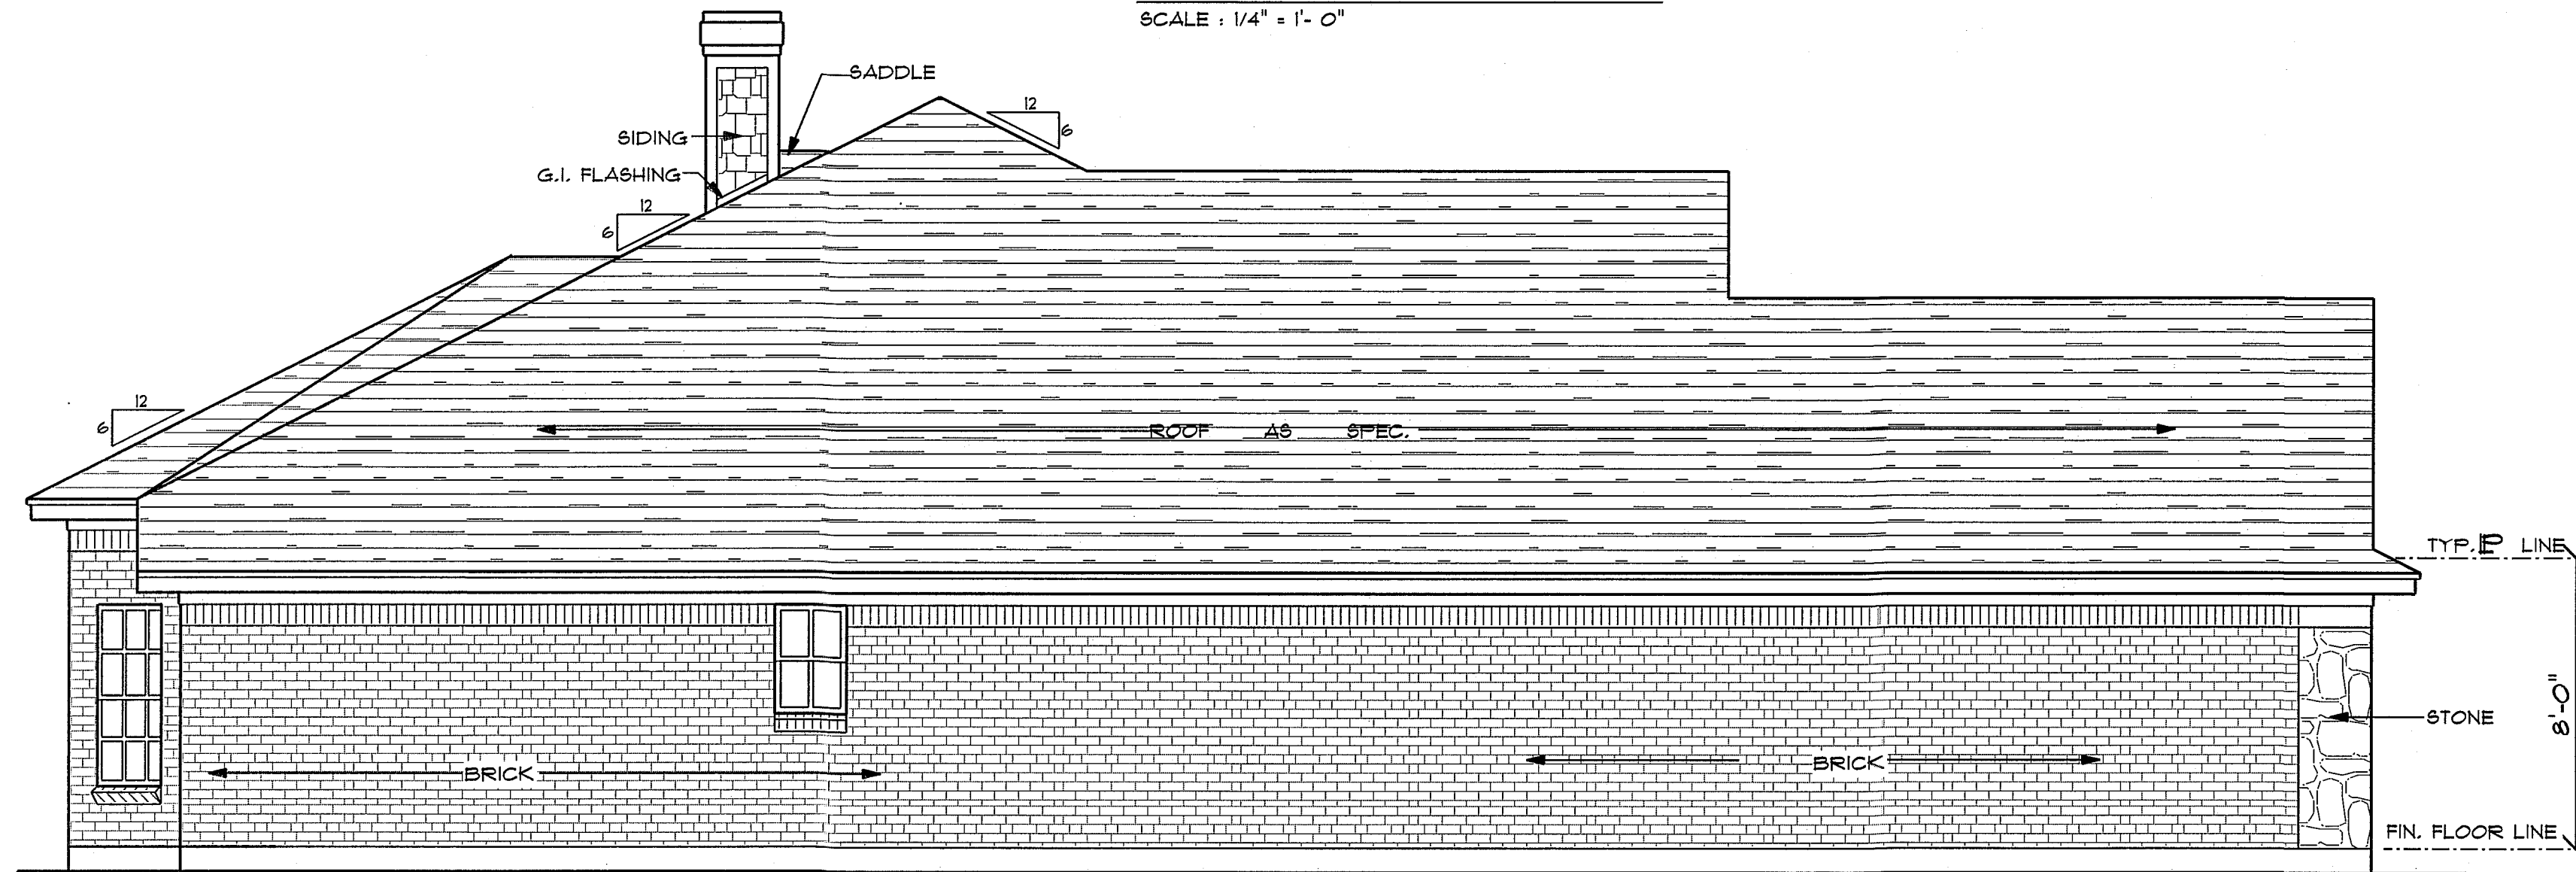

LEFT ELEVATION

SCALE : 1/4" = 1'- 0"

J. ALLEN HOMES, INC.

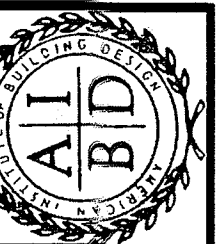

GREAT CARE AND EFFORT HAVE GONE INTO THE CREATION OF THESE BLUEPRINTS. HOWEVER, BECAUSE OF THE VARIANCE IN GEOGRAPHIC LOCATIONS, PLANSTYLES BY KERRY DICK WILL NOT ASSUME LIABILITY FOR ANY DAMAGES DUE TO ERRORS, OMISSIONS, OR DEFICIENCIES ON THE PART OF THE ARCHITECT OR ENGINEER. THE BUYER OF THESE PLANS IS RESPONSIBLE FOR OBTAINING ALL NECESSARY PERMITS AND FOR THE PROPER INTERPRETATION OF THESE PLANS. THE PURCHASE OF THESE PLANS ENTITLES THE BUYER TO CONSTRUCT THIS HOUSE ONLY ONCE. ANY COPYING, TRACING, OR ALTERING OF THESE PLANS IS NOT PERMITTED. VIOLATORS WILL BE SUBJECT TO PROSECUTION UNDER STATE AND FEDERAL COPYRIGHT LAWS.

3537 WEST 7TH STREET, SUITE 7
FORT WORTH, TEXAS 76107
(817) 763-0555 (800) 368-6602
FACSIMILE (817) 377-0232
www.kendickdesigns.com

PLAN STYLES
KERRY D. DICK, AIBD © PLANSTYLES

PLAN NUMBER

KD-207814-SW

SHEET

4


OF

7



REAR ELEVATION

SCALE : 1/4" = 1'- 0"

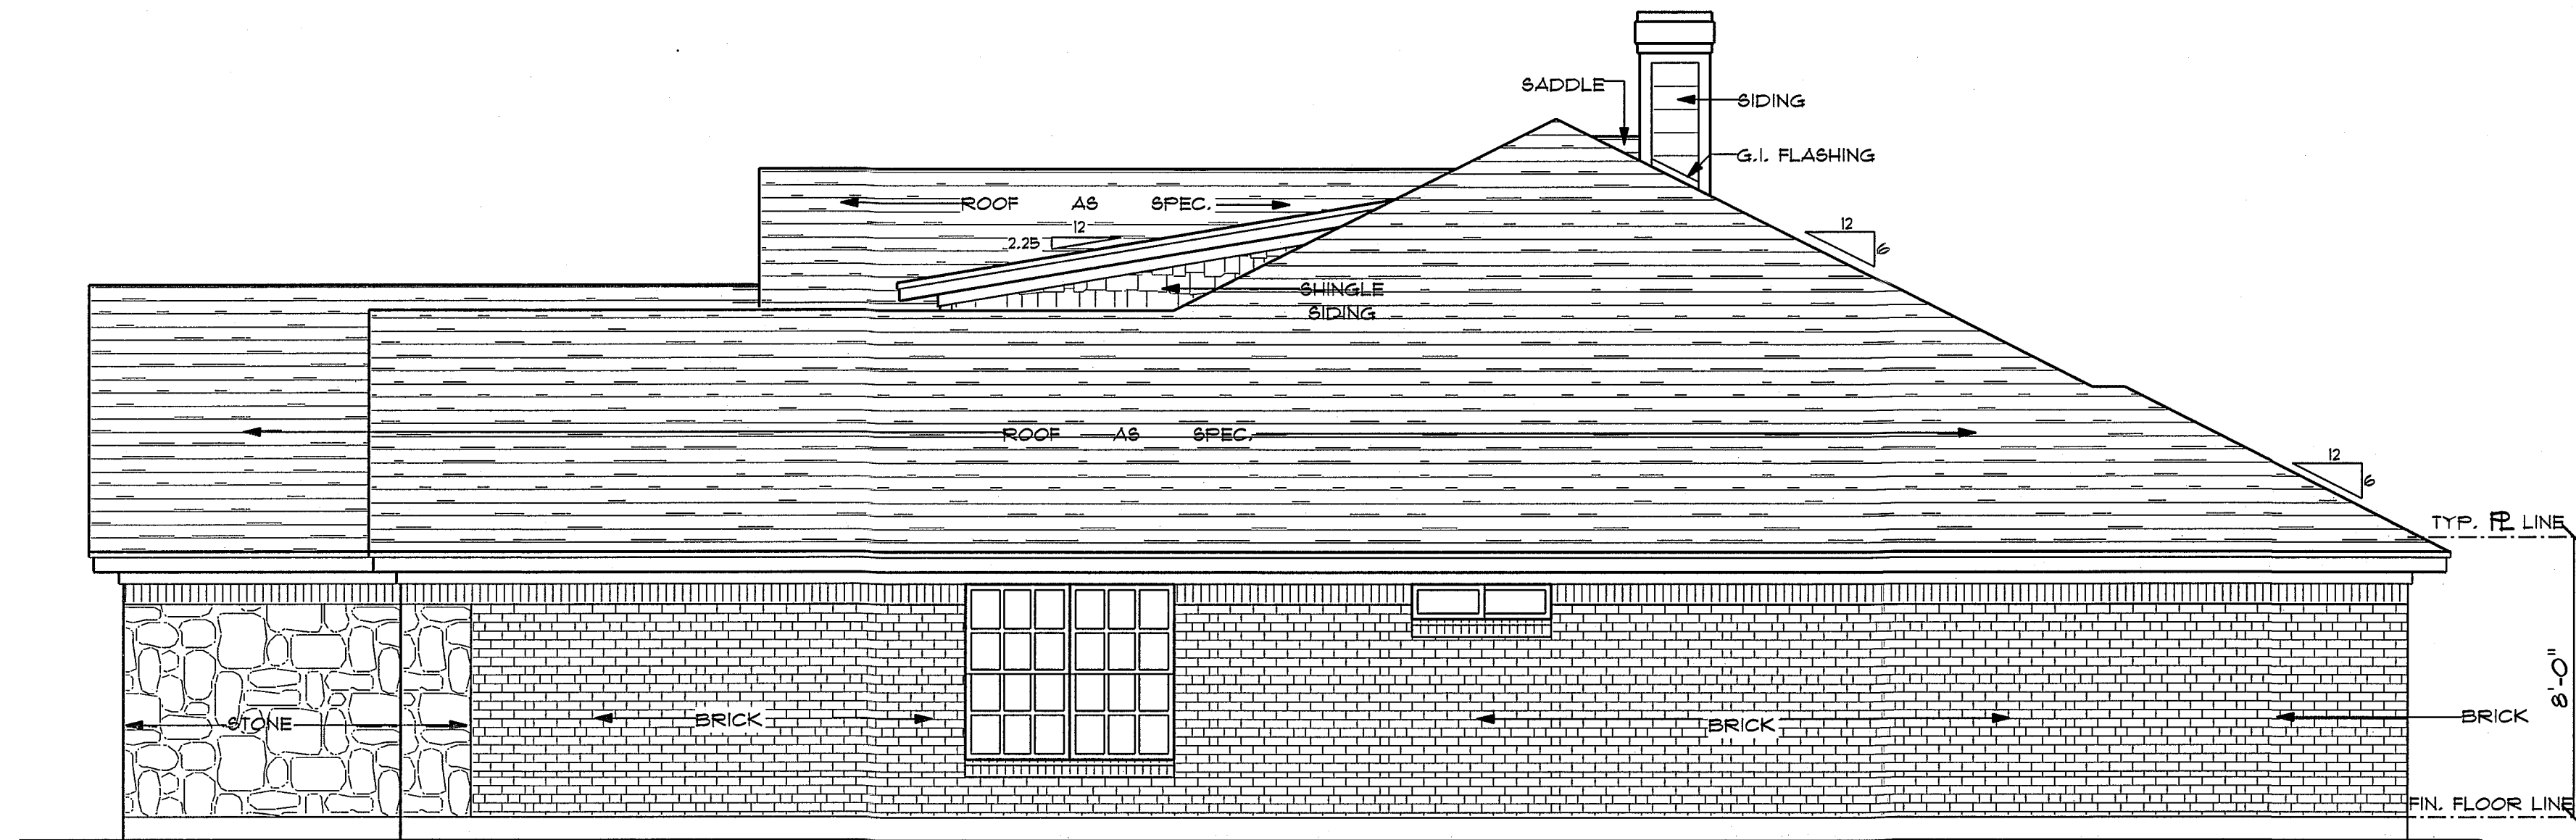

RIGHT ELEVATION

SCALE : 1/4" = 1'- 0"

J. ALLEN HOMES, INC.



GREAT CARE AND EFFORT HAVE GONE INTO THE CREATION OF THESE BLUEPRINTS. HOWEVER, BECAUSE OF THE VARIANCE IN GEOGRAPHIC LOCATIONS, PLANSTYLES BY KERRY DICK WILL NOT ASSUME LIABILITY FOR ANY DAMAGES DUE TO ERRORS, OMISSIONS, OR DEFICIENCIES ON THESE PLANS. THE BUYER OF THESE PLANS AGREES TO HOLD PLANSTYLES BY KERRY DICK HARMLESS FROM AND AGAINST ALL SUCH DAMAGES. THE PURCHASE OF THESE PLANS ENTITLES THE BUYER TO CONSTRUCT THIS HOUSE ONLY ONCE. ANY COPYING, TRACING, OR ALTERING OF THESE PLANS IS NOT PERMITTED. VIOLATORS WILL BE SUBJECT TO PROSECUTION UNDER STATE AND FEDERAL COPYRIGHT LAWS.

3537 WEST 7TH STREET, SUITE 7
FORT WORTH, TEXAS 76107
(817) 763-0555 (800) 368-6602
FACSIMILE (817) 377-0232
www.kendickdesigns.com

PLAN STYLES
KERRY D. DICK, AIBD
© PLANSTYLES

PLAN NUMBER
KD-200014-SW

SHEET
5

OF 7