



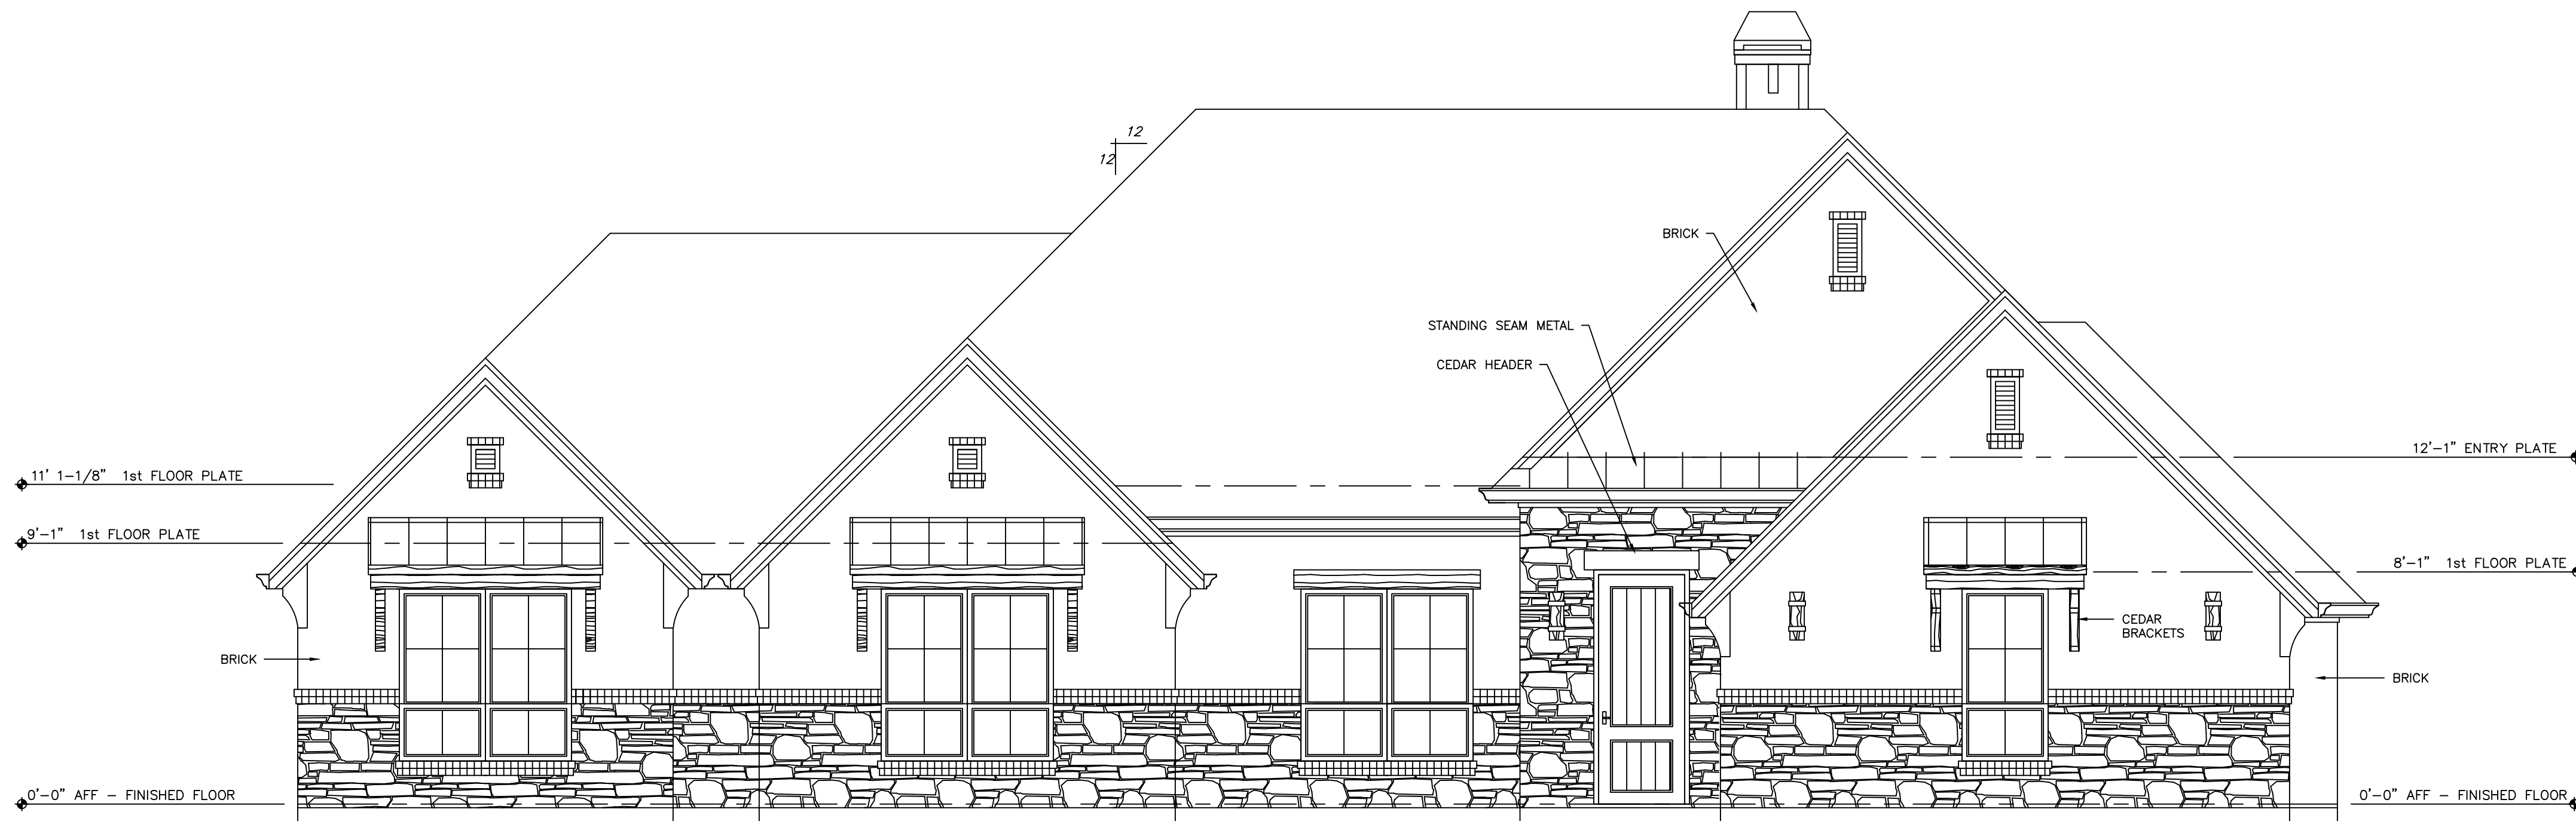


FRONT ELEVATION

SCALE: 1/4" = 1'-0"

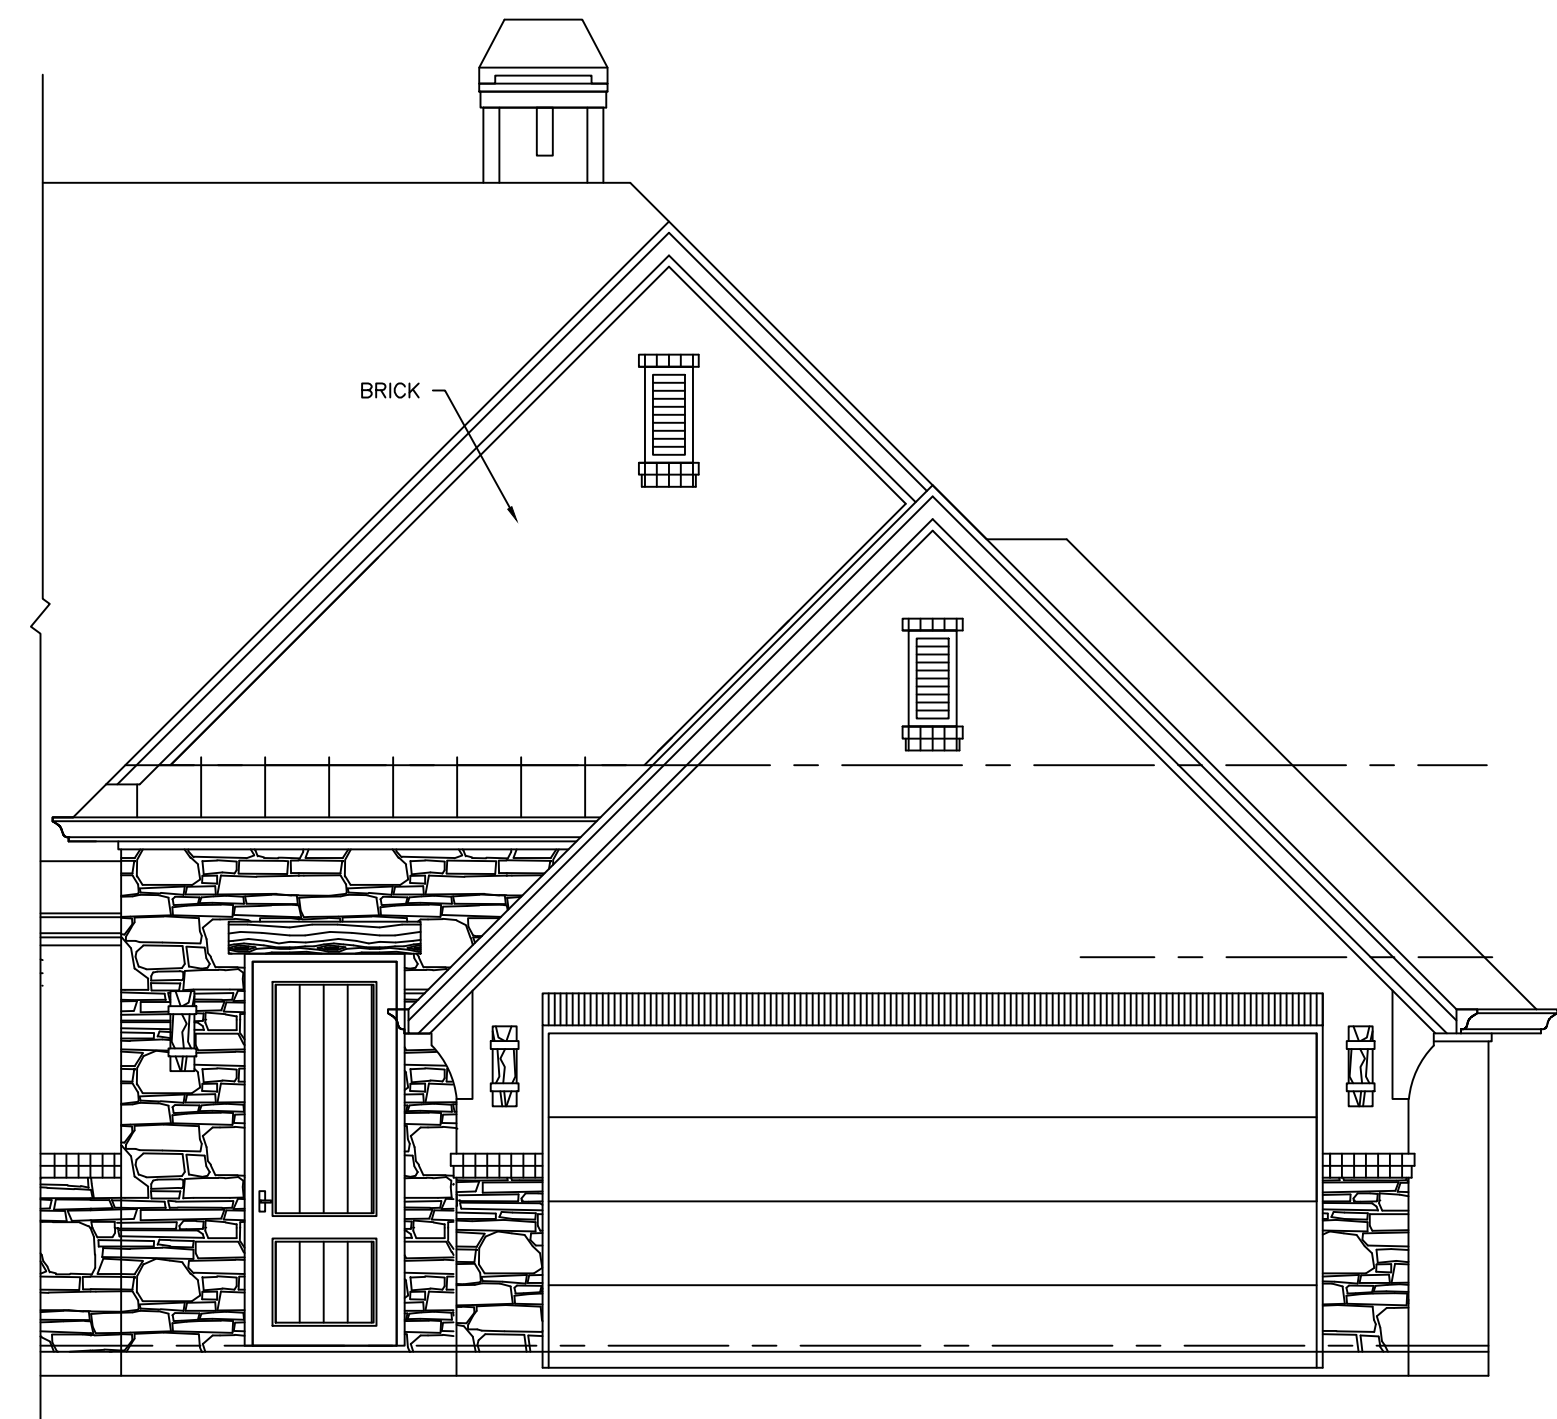

FRONT LOAD GARAGE

SCALE: 1/4" = 1'-0"

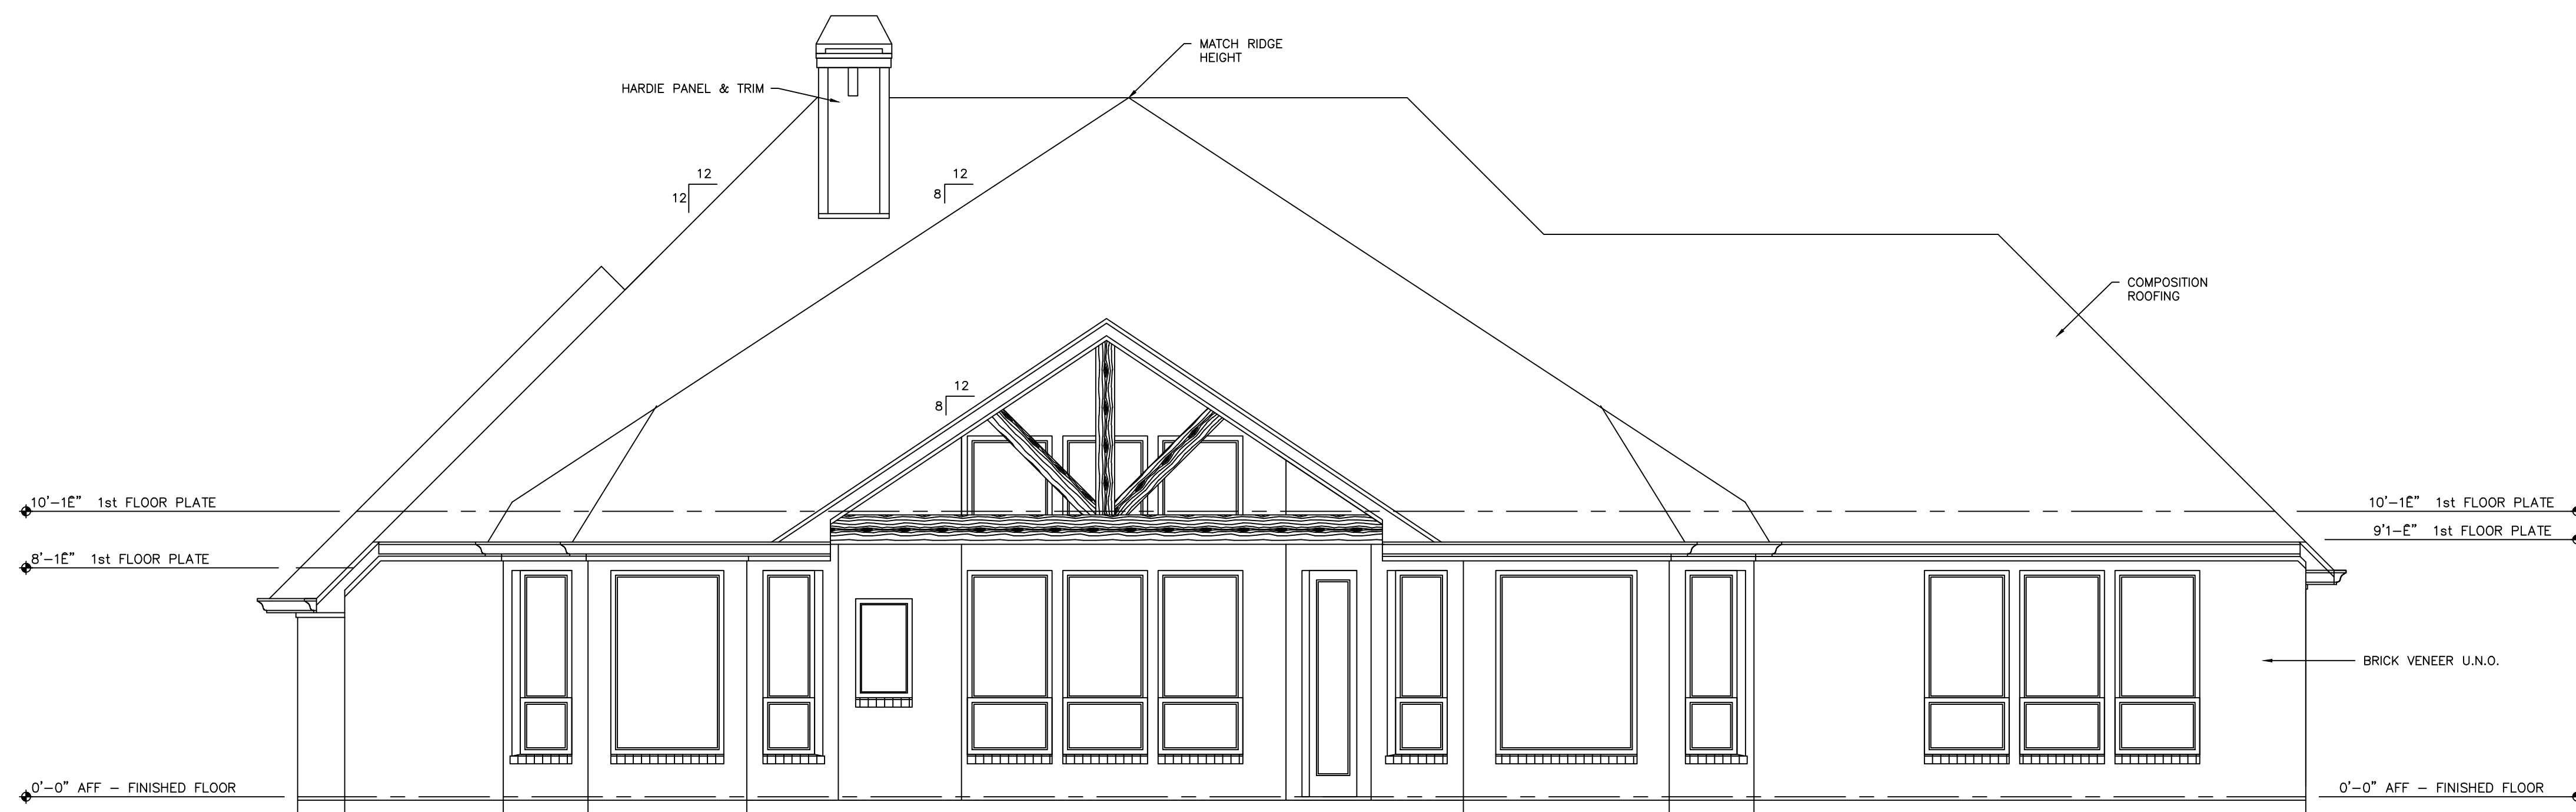

REAR ELEVATION

SCALE: 1/4" = 1'-0"

MARILYN 2
HILL COUNTRY

CONSTRUCTION
SET

BY

REVISIONS

2

HOME PLAN :

MADELINE

Plans prepared by: RB

PROJECT DESIGNER:
RICHARD BERRY

RESIDENTIAL
DESIGN STUDIO

J ALLEN HOMES
Granbury, Texas

Sheet Title :
Exterior Elevations

DRAWN

S.E.R.

CHECKED

S.E.R.

DATE

8-Aug-17

SCALE

1/4"=1'-0"

JOB NAME


MADELINE

SHEET

5


5 OF 7 SHEETS

SQUARE FOOTAGE	
FIRST FLOOR AC:	2832
LIVING TOTAL:	2832
FRONT PORCH	30
BACK PORCH	150
GARAGE	485
TOTAL	3497

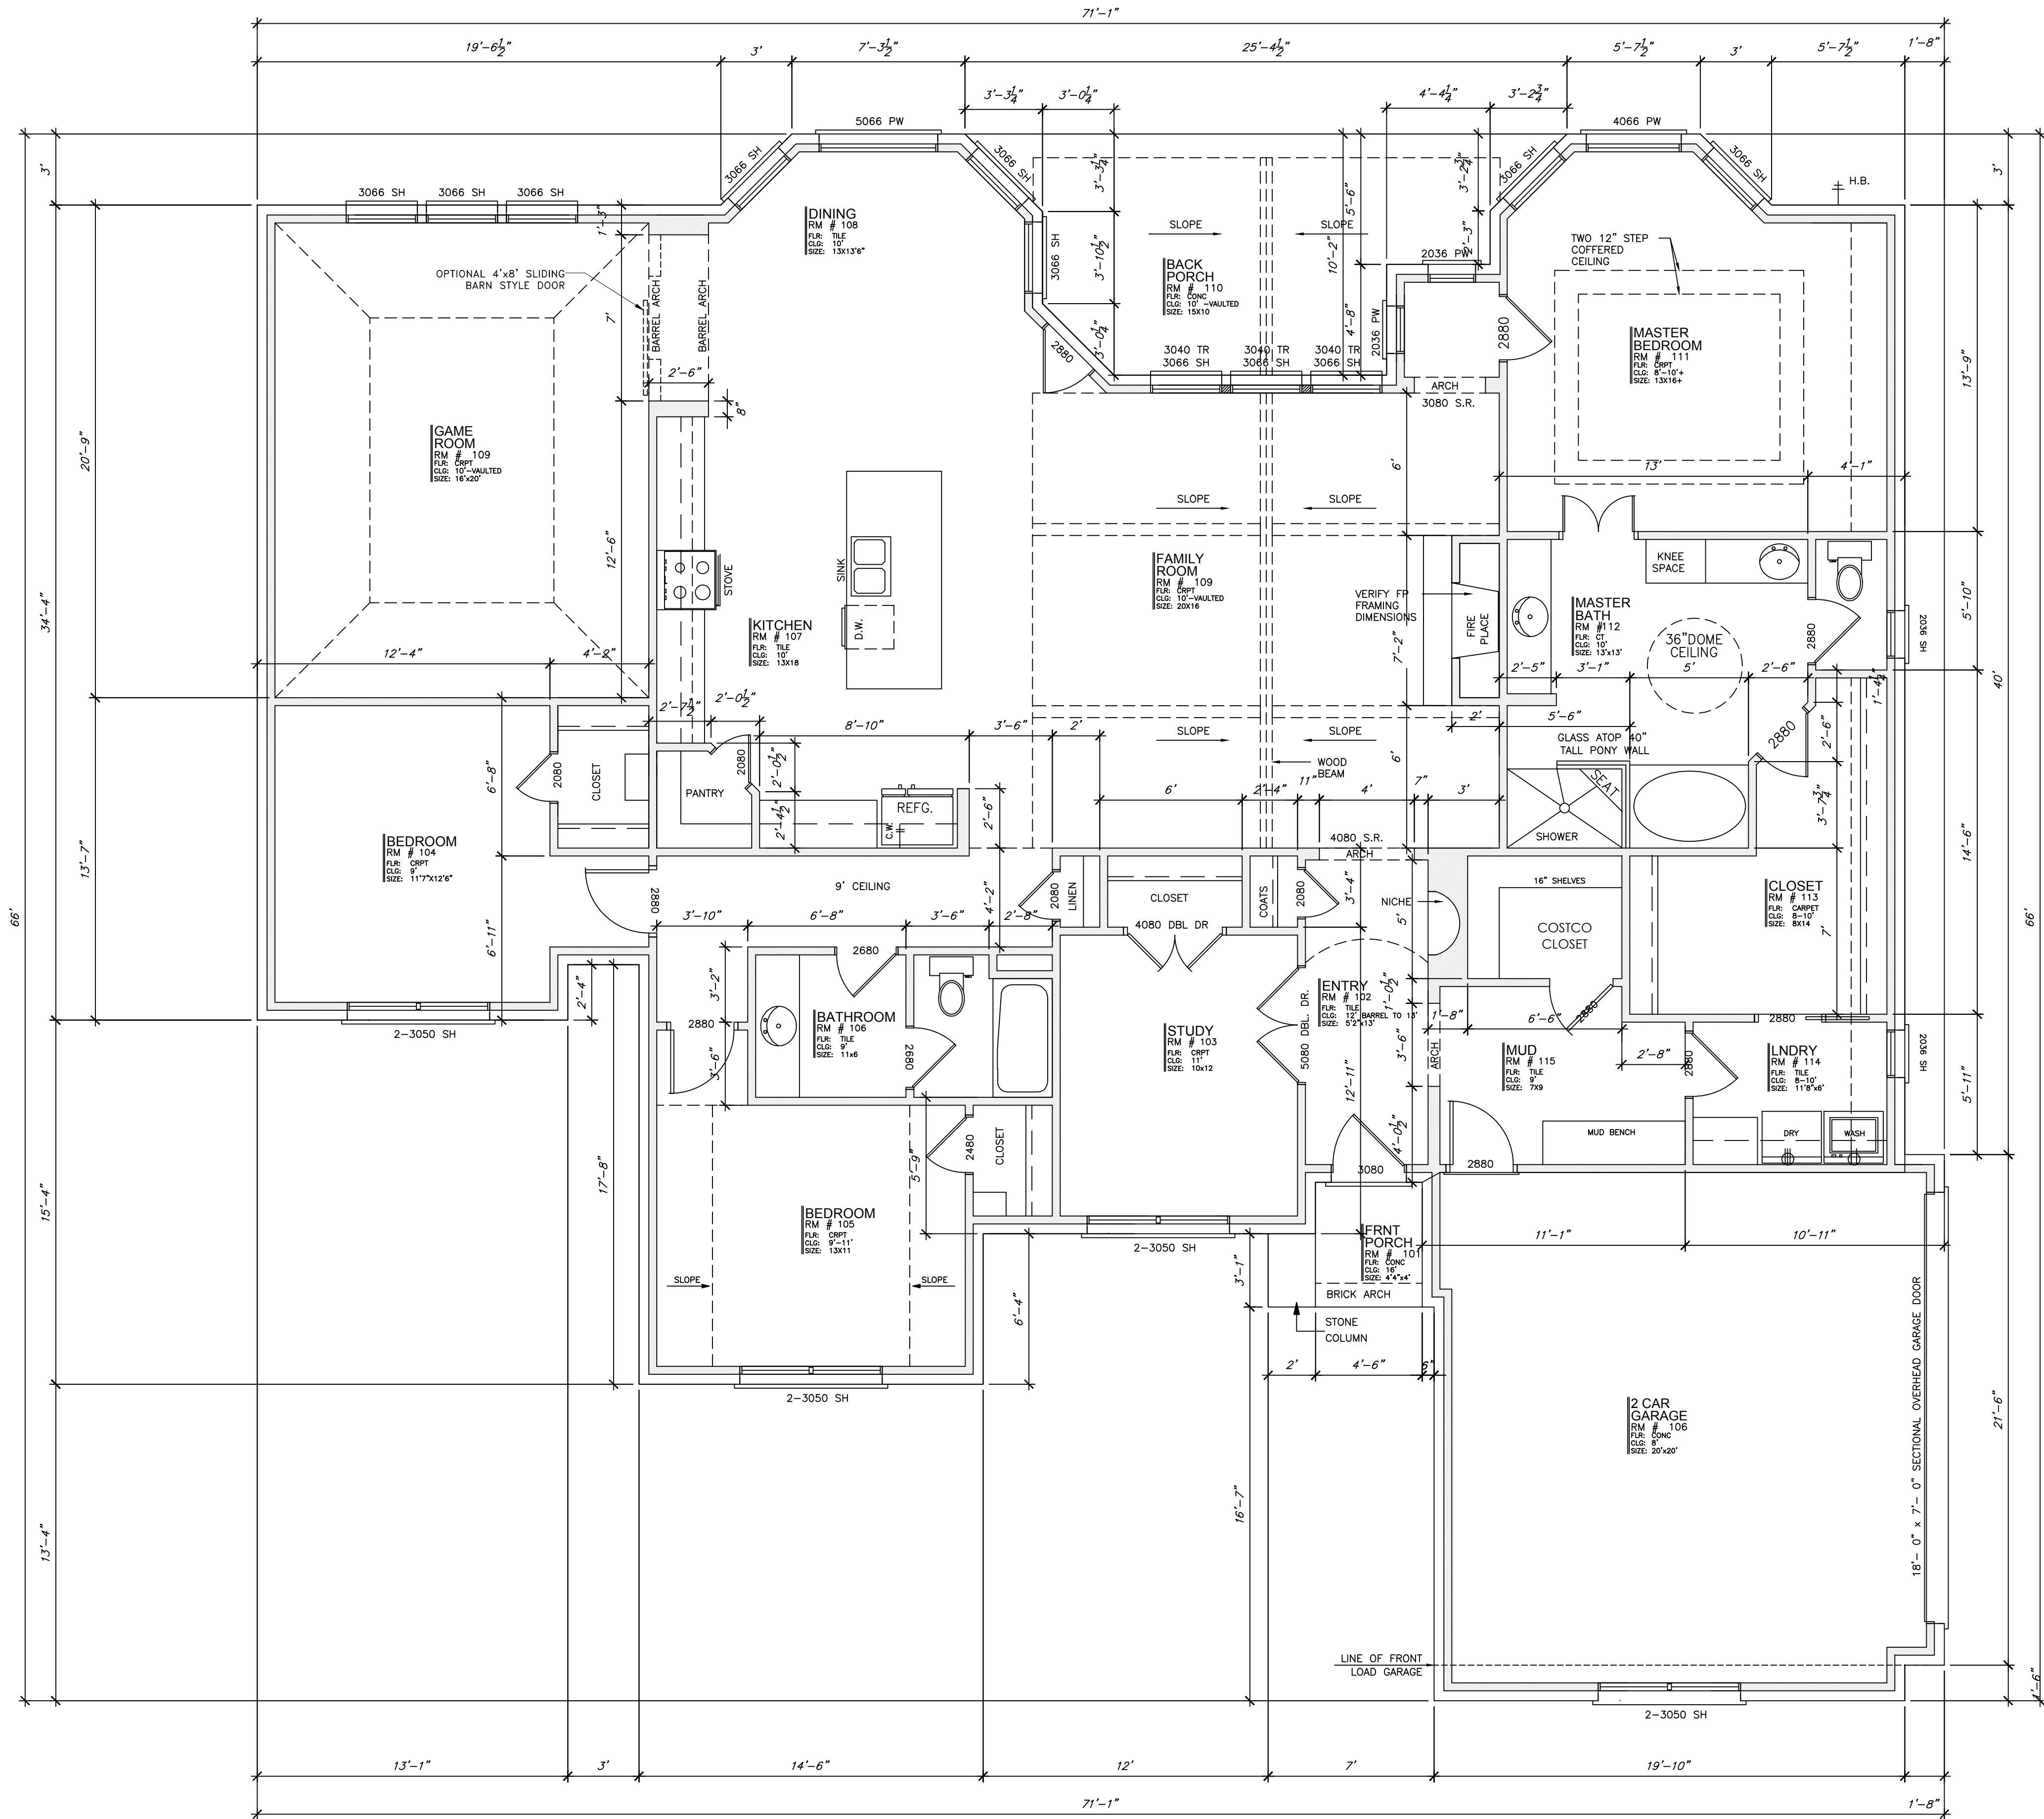

1st FLOOR PLAN

1/4"=1'-0"

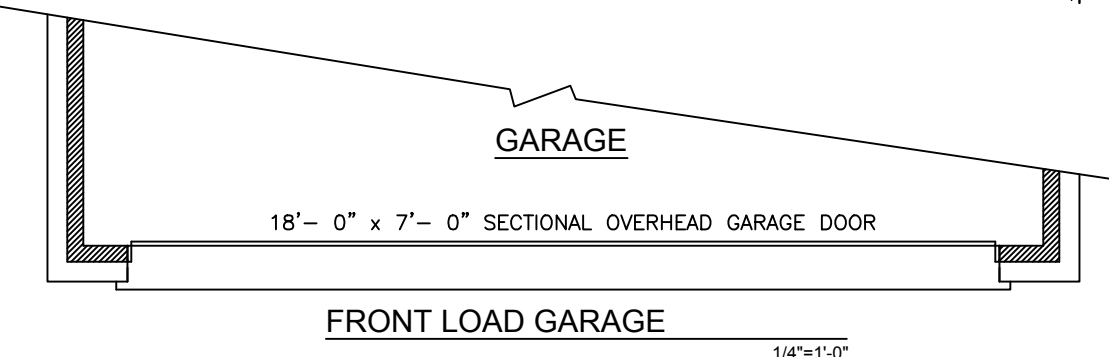

MADELINE

CONSTRUCTION SET

BY	REVISIONS
	2

FILE: C:\ADMIN\RESIDENTIAL


HOME PLAN :
MADELINE

PROJECT DESIGNER:
RICHARD BERRY

RESIDENTIAL
DESIGN STUDIO


J ALLEN HOMES
Granbury, Texas
Sheet Title :
First Floor Plan - New Home

DRAWN RGB
CHECKED RGB
DATE 8.20.18
SCALE 1/4"=1'-0"
JOB NAME MADELINE
SHEET

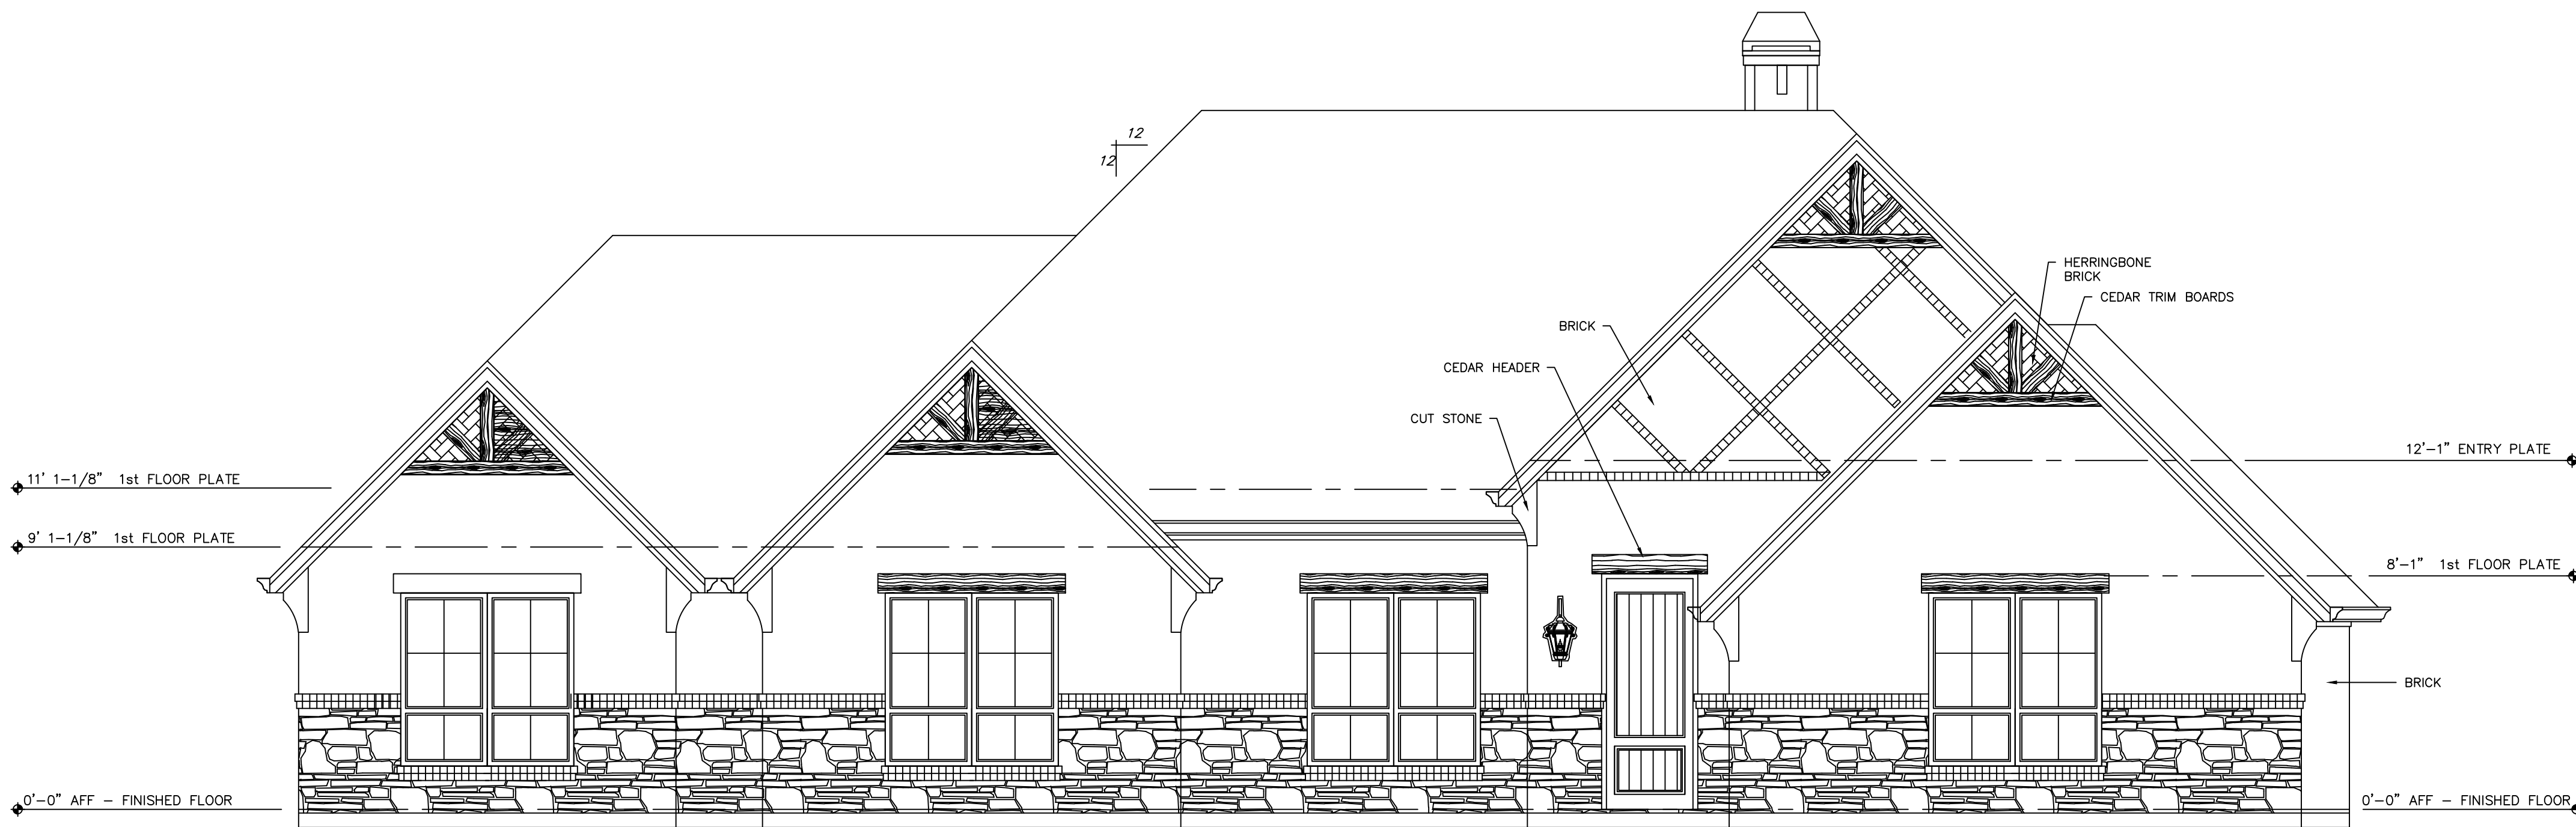


FRONT ELEVATION

SCALE: 1/4" = 1'-0"

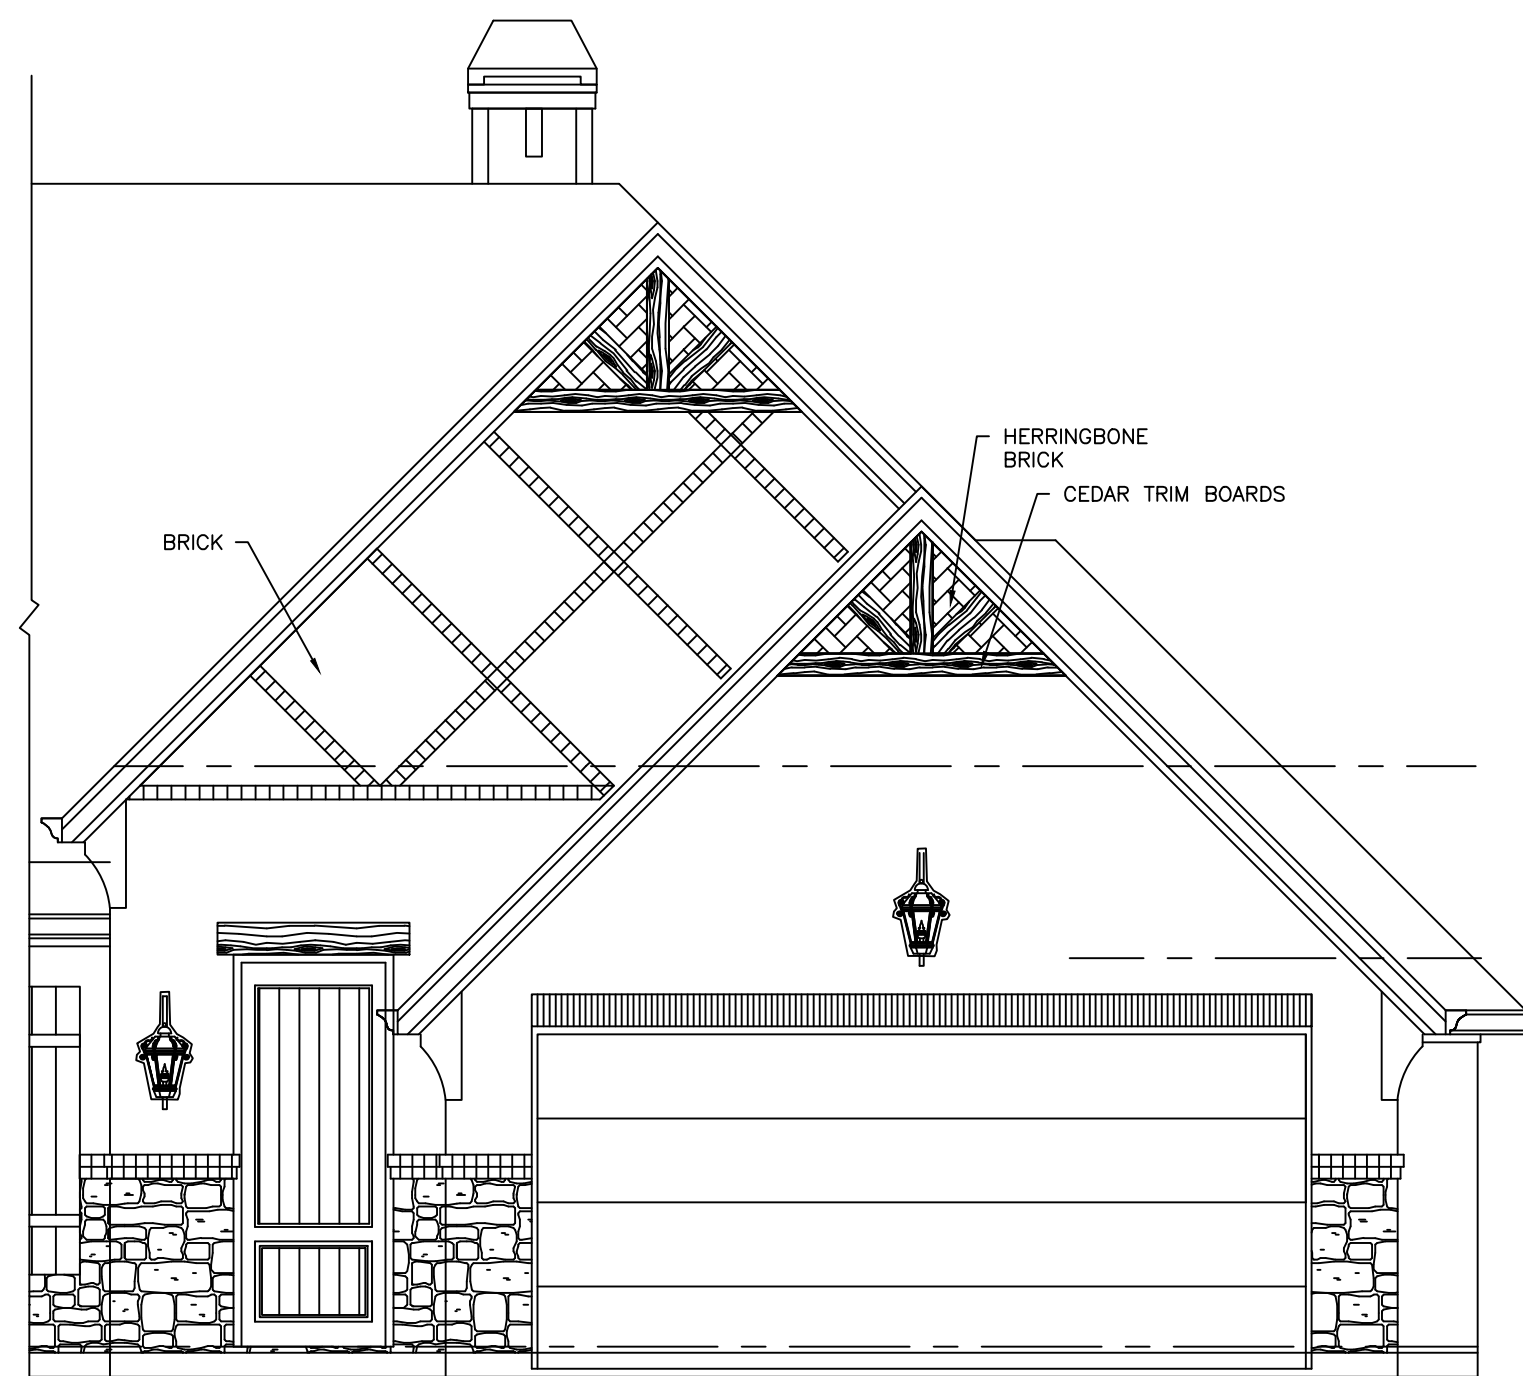

FRONT LOAD GARAGE

SCALE: 1/4" = 1'-0"

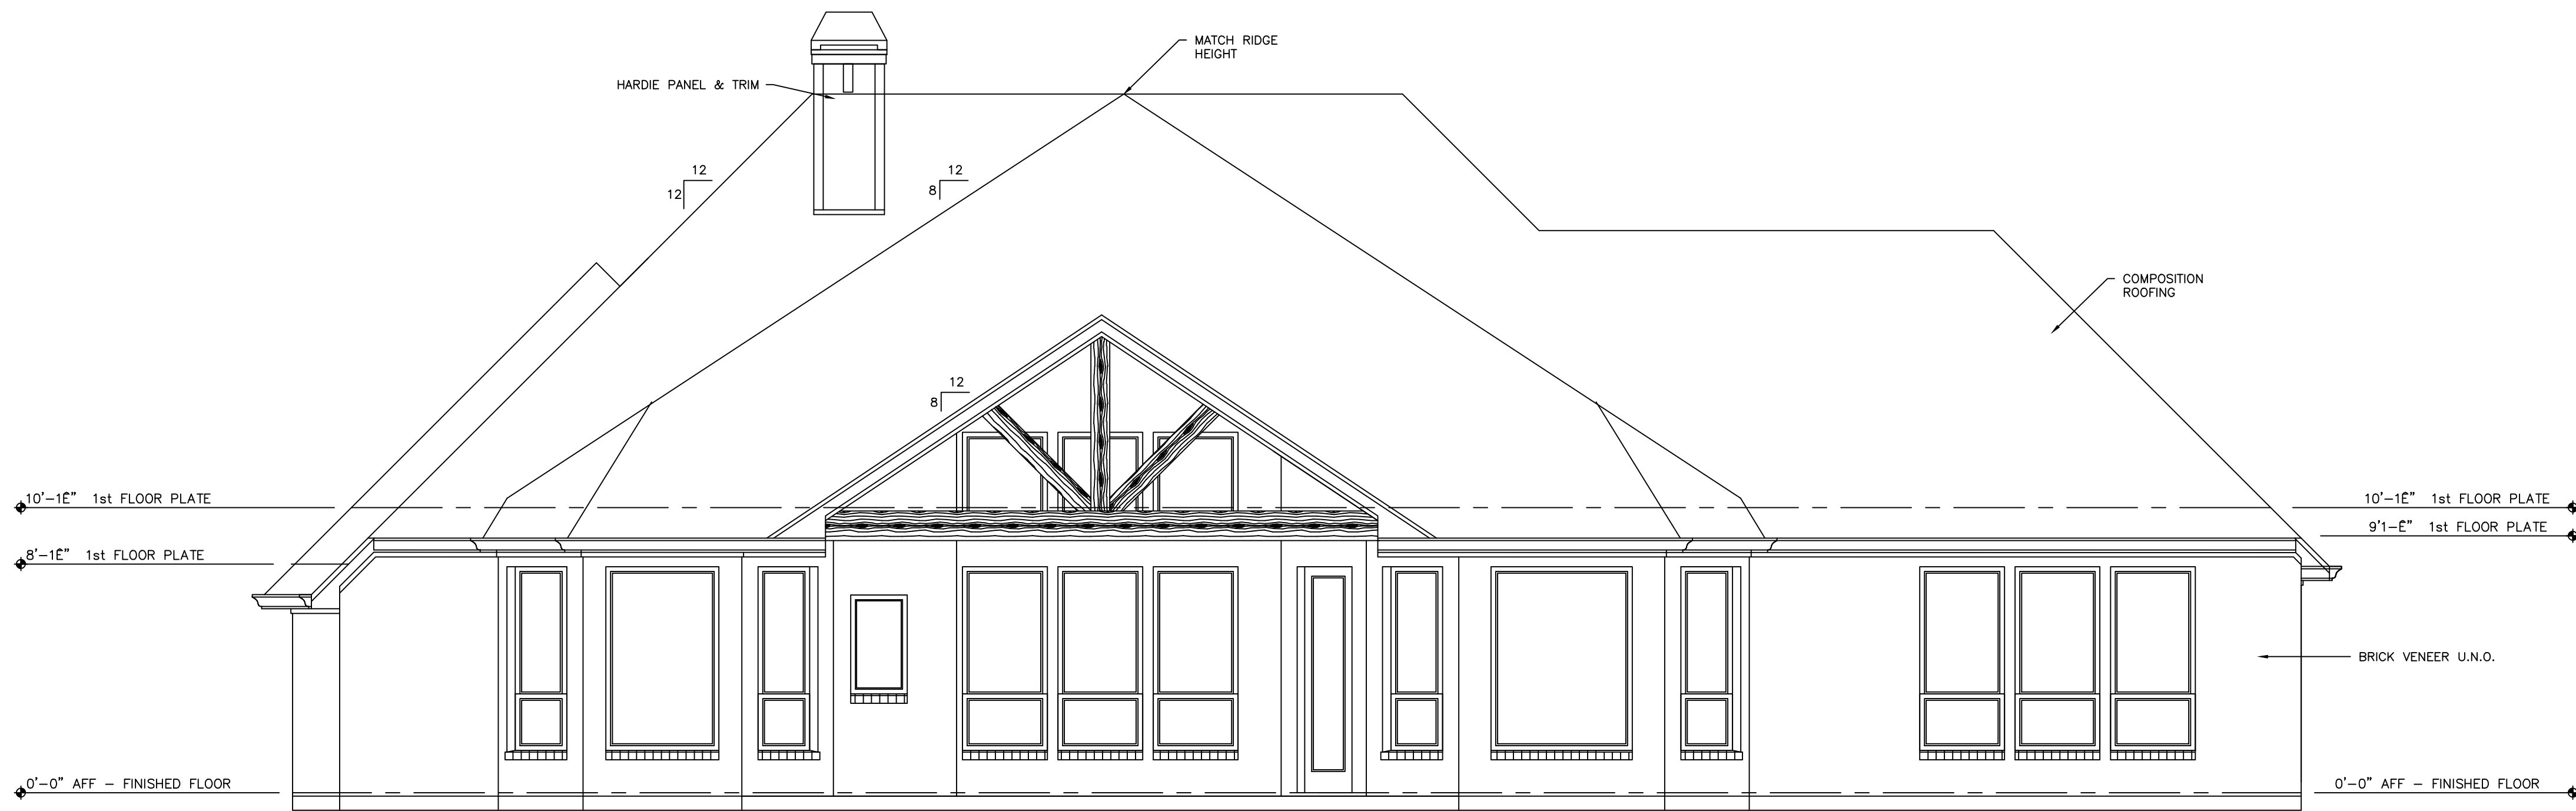

REAR ELEVATION

SCALE: 1/4" = 1'-0"

MADELINE
LAKESIDE

CONSTRUCTION
SET

BY

REVISIONS

2

HOME PLAN :

MADELINE

Plans prepared by: RB

PROJECT DESIGNER:
RICHARD BERRY

RESIDENTIAL
DESIGN STUDIO

J ALLEN HOMES

Granbury, Texas

Sheet Title :

FRONT / REAR ELEVATIONS

DRAWN

S.E.R.

CHECKED

S.E.R.

DATE

31-Aug-17

SCALE

1/4"=1'-0"


JOB NAME

MADELINE

SHEET


5

5 OF 7 SHEETS

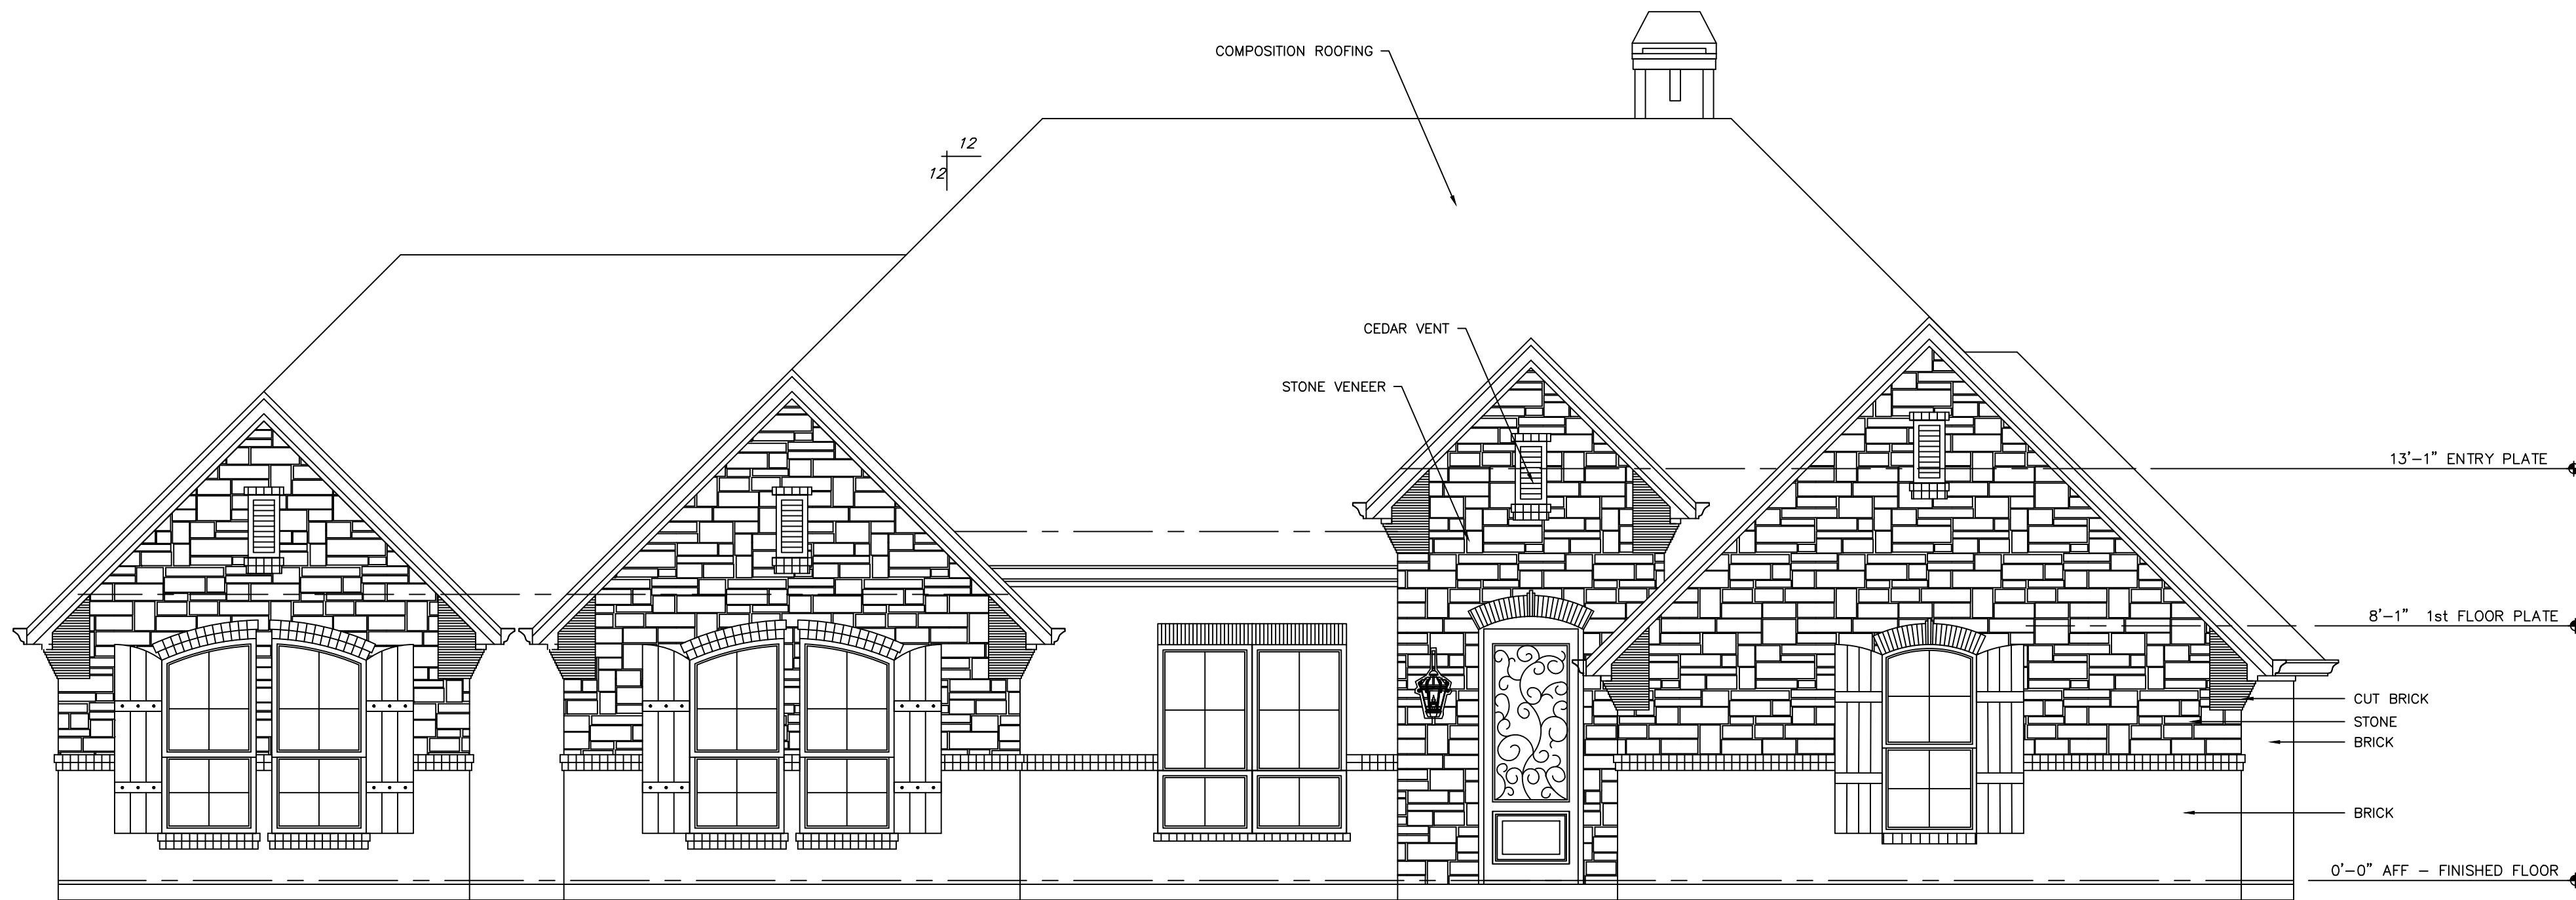


FRONT ELEVATION

SCALE: 1/4" = 1'-0"

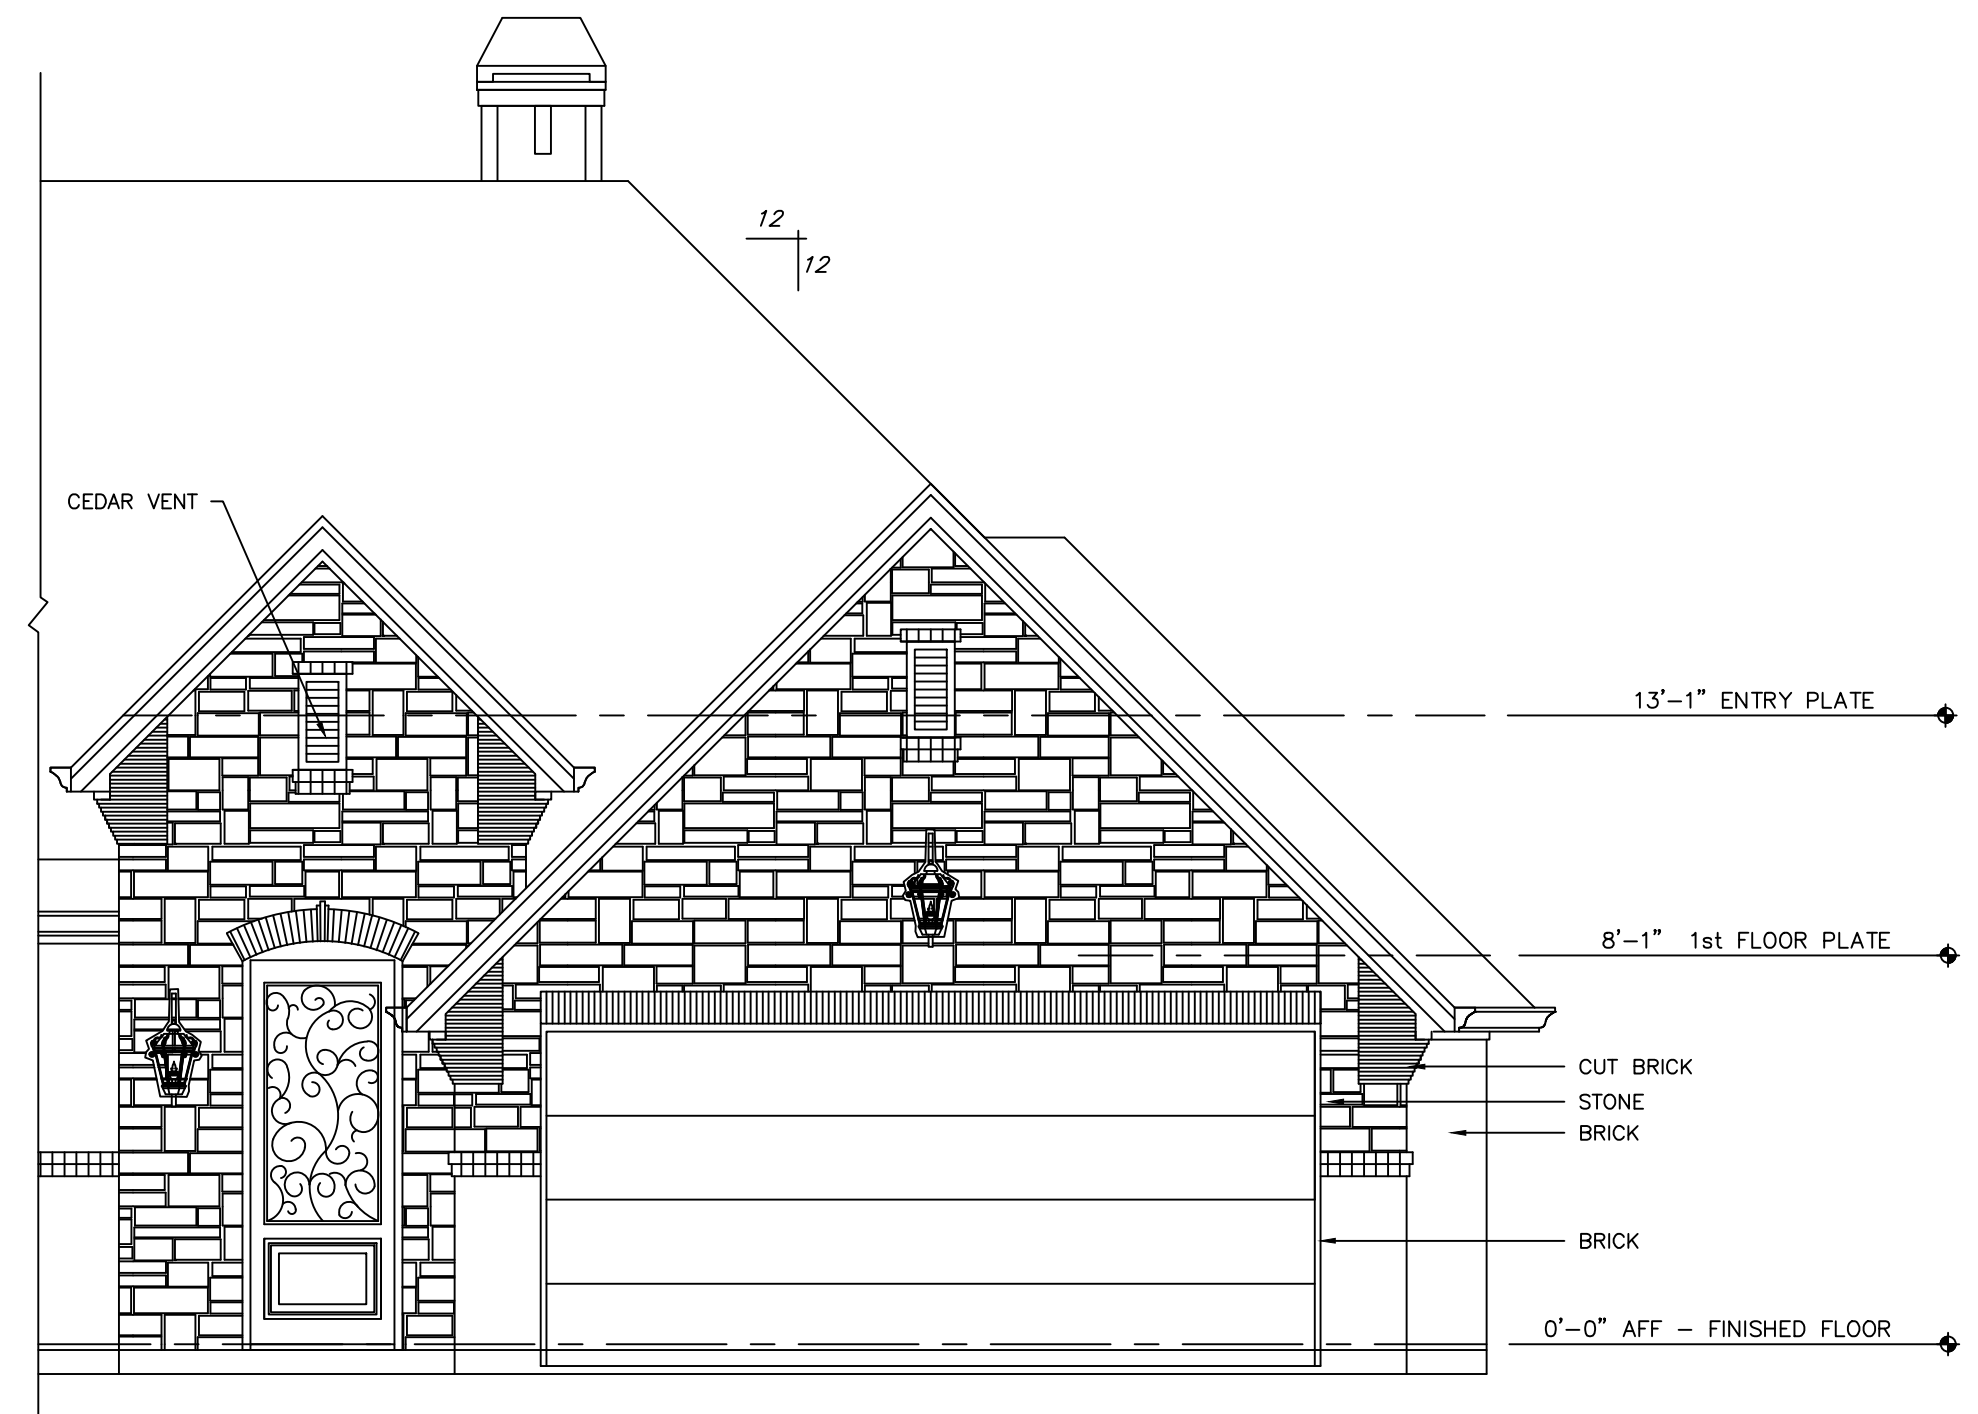

FRONT LOAD GARAGE

SCALE: 1/4" = 1'-0"

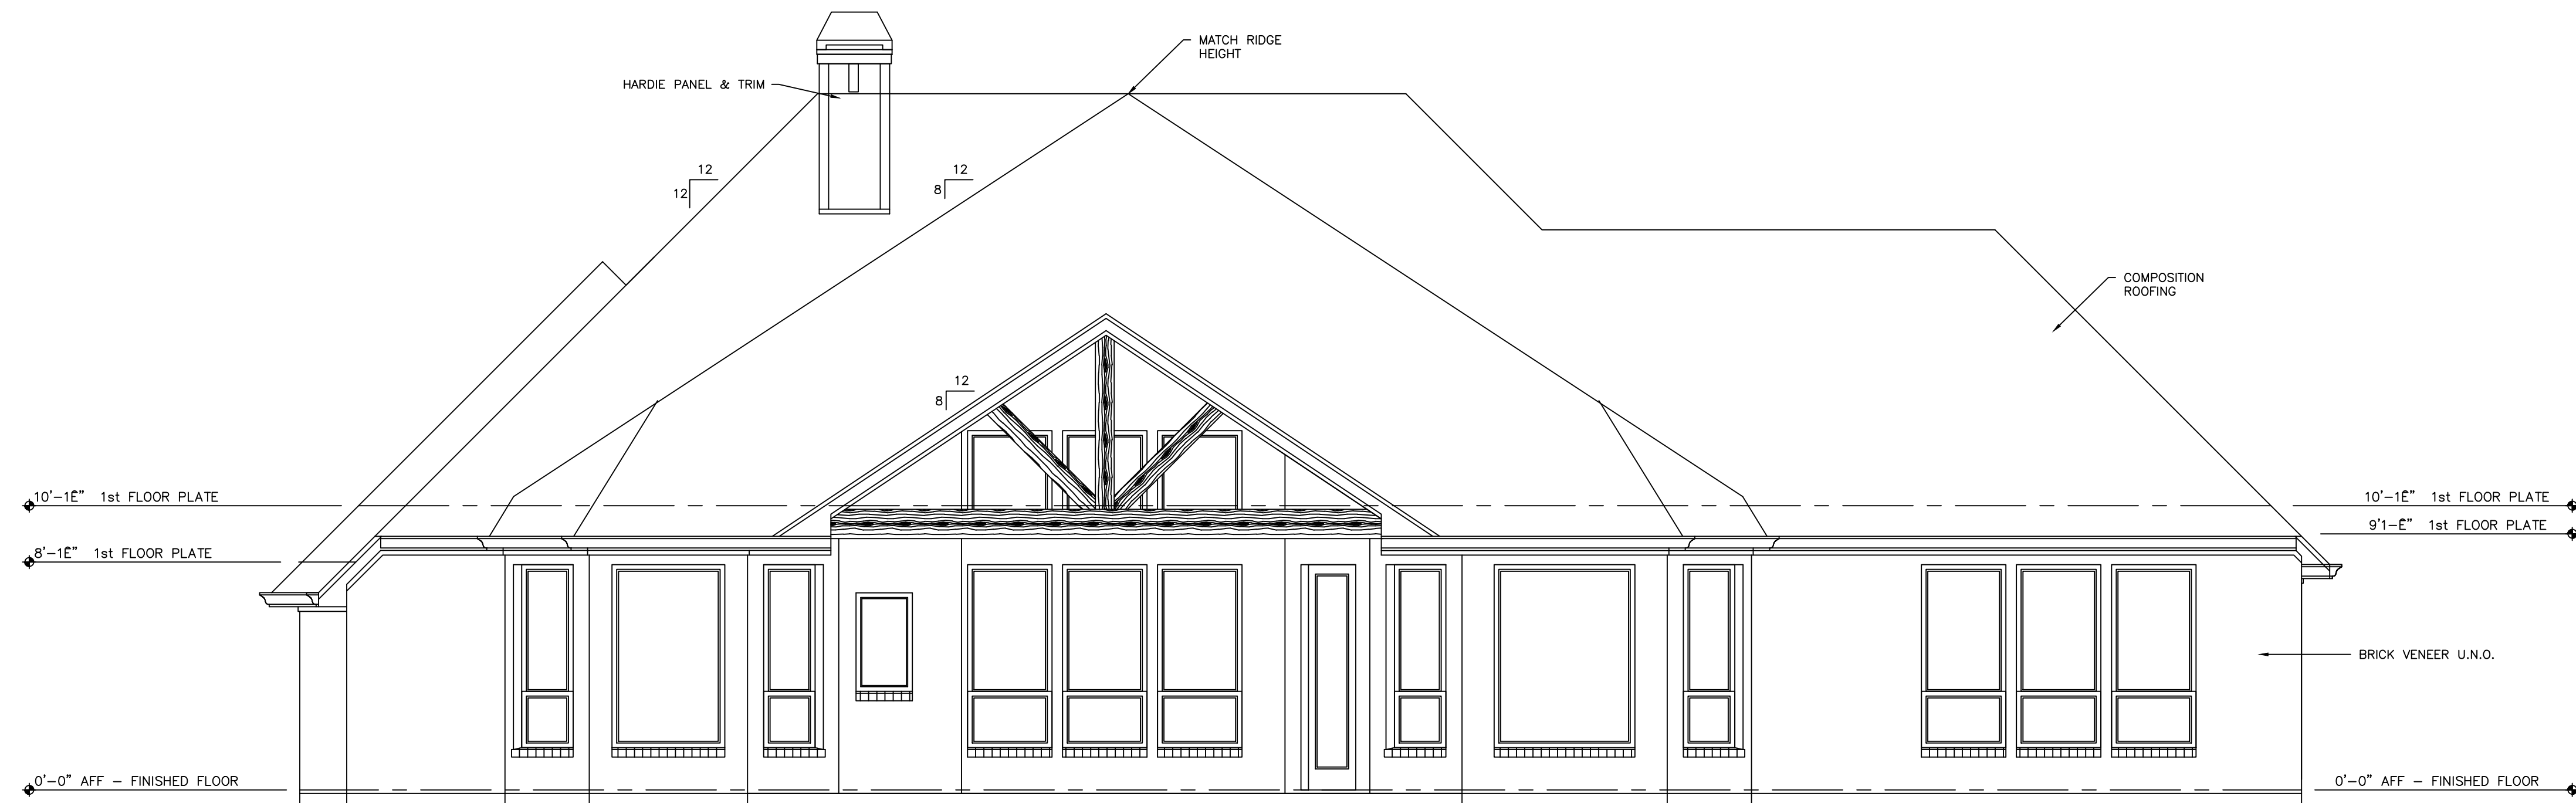

REAR ELEVATION

SCALE: 1/4" = 1'-0"

MARILYN 2
REVERSE
TRADITIONAL

CONSTRUCTION
SET

BY			
REVISIONS			
	2		

FILE: REV RESIDENCE

HOME PLAN :
MADELINE
Plans prepared by: RB

PROJECT DESIGNER:
RICHARD BERRY

RESIDENTIAL
DESIGN STUDIO

J ALLEN HOMES
Granbury, Texas
Sheet Title :
Exterior Elevations

DRAWN
S.E.R.
CHECKED
S.E.R.
DATE
8-Aug-17
SCALE
1/4"=1'-0"
JOB NAME
MADELINE
SHEET

5

5 OF 7 SHEETS