

#	DESCRIPTION
1	SITE PLAN
2	FOUNDATION PLAN
3	1ST FLOOR PLAN
4	ROOF PLAN
5	FRONT & REAR ELEVATIONS
6	SIDE ELEVATIONS
7	ELECTRICAL PLAN



ATE: 11.4.16

THESE DRAWINGS, AS INSTRUMENTS OF SERVICE ARE THE EXCLUSIVE PROPERTY OF THE DESIGNERS, AND ARE NOT TO BE USED IN WHOLE OR PART WITHOUT HIS EXPRESS WRITTEN PERMISSION. UNAUTHORIZED USE OF THESE DRAWINGS WILL SUBJECT THE USER TO LEGAL REMEDY BEING SOUGHT BY THE DESIGNERS.

PH: 817-326-2547 FAX: 817-326-2546
THESE ARCHITECTURAL DRAWINGS HAVE BEEN PREPARED FOR ARCHITECTURAL DESIGN ONLY. CIVIL, STRUCTURAL, MECHANICAL, AND OTHER RELATED ENGINEERING DESIGN AND SPECIFICATIONS ARE THE RESPONSIBILITY OF THE RESPECTIVE ENGINEERS. COMPLIANCE TO THESE DRAWINGS WILL BE THE RESPONSIBILITY OF THE GENERAL CONTRACTOR. ALL MEASUREMENTS SHALL BE VERIFIED BY THE CONTRACTORS DOING THE RESPECTIVE WORK.

CALEB PLAN - 1 STORY
GRANBURY, TX


RESIDENTIAL
DESIGN STUDIO

3 R PLAN

SQUARE FOOTAGE

MAIN FLOOR	- 2,017
FRONT PORCH	- 32
BACK PORCH	- 136
GARAGE	- 444
TOTAL	- 2,629

FINAL
FOR CONSTRUCTION

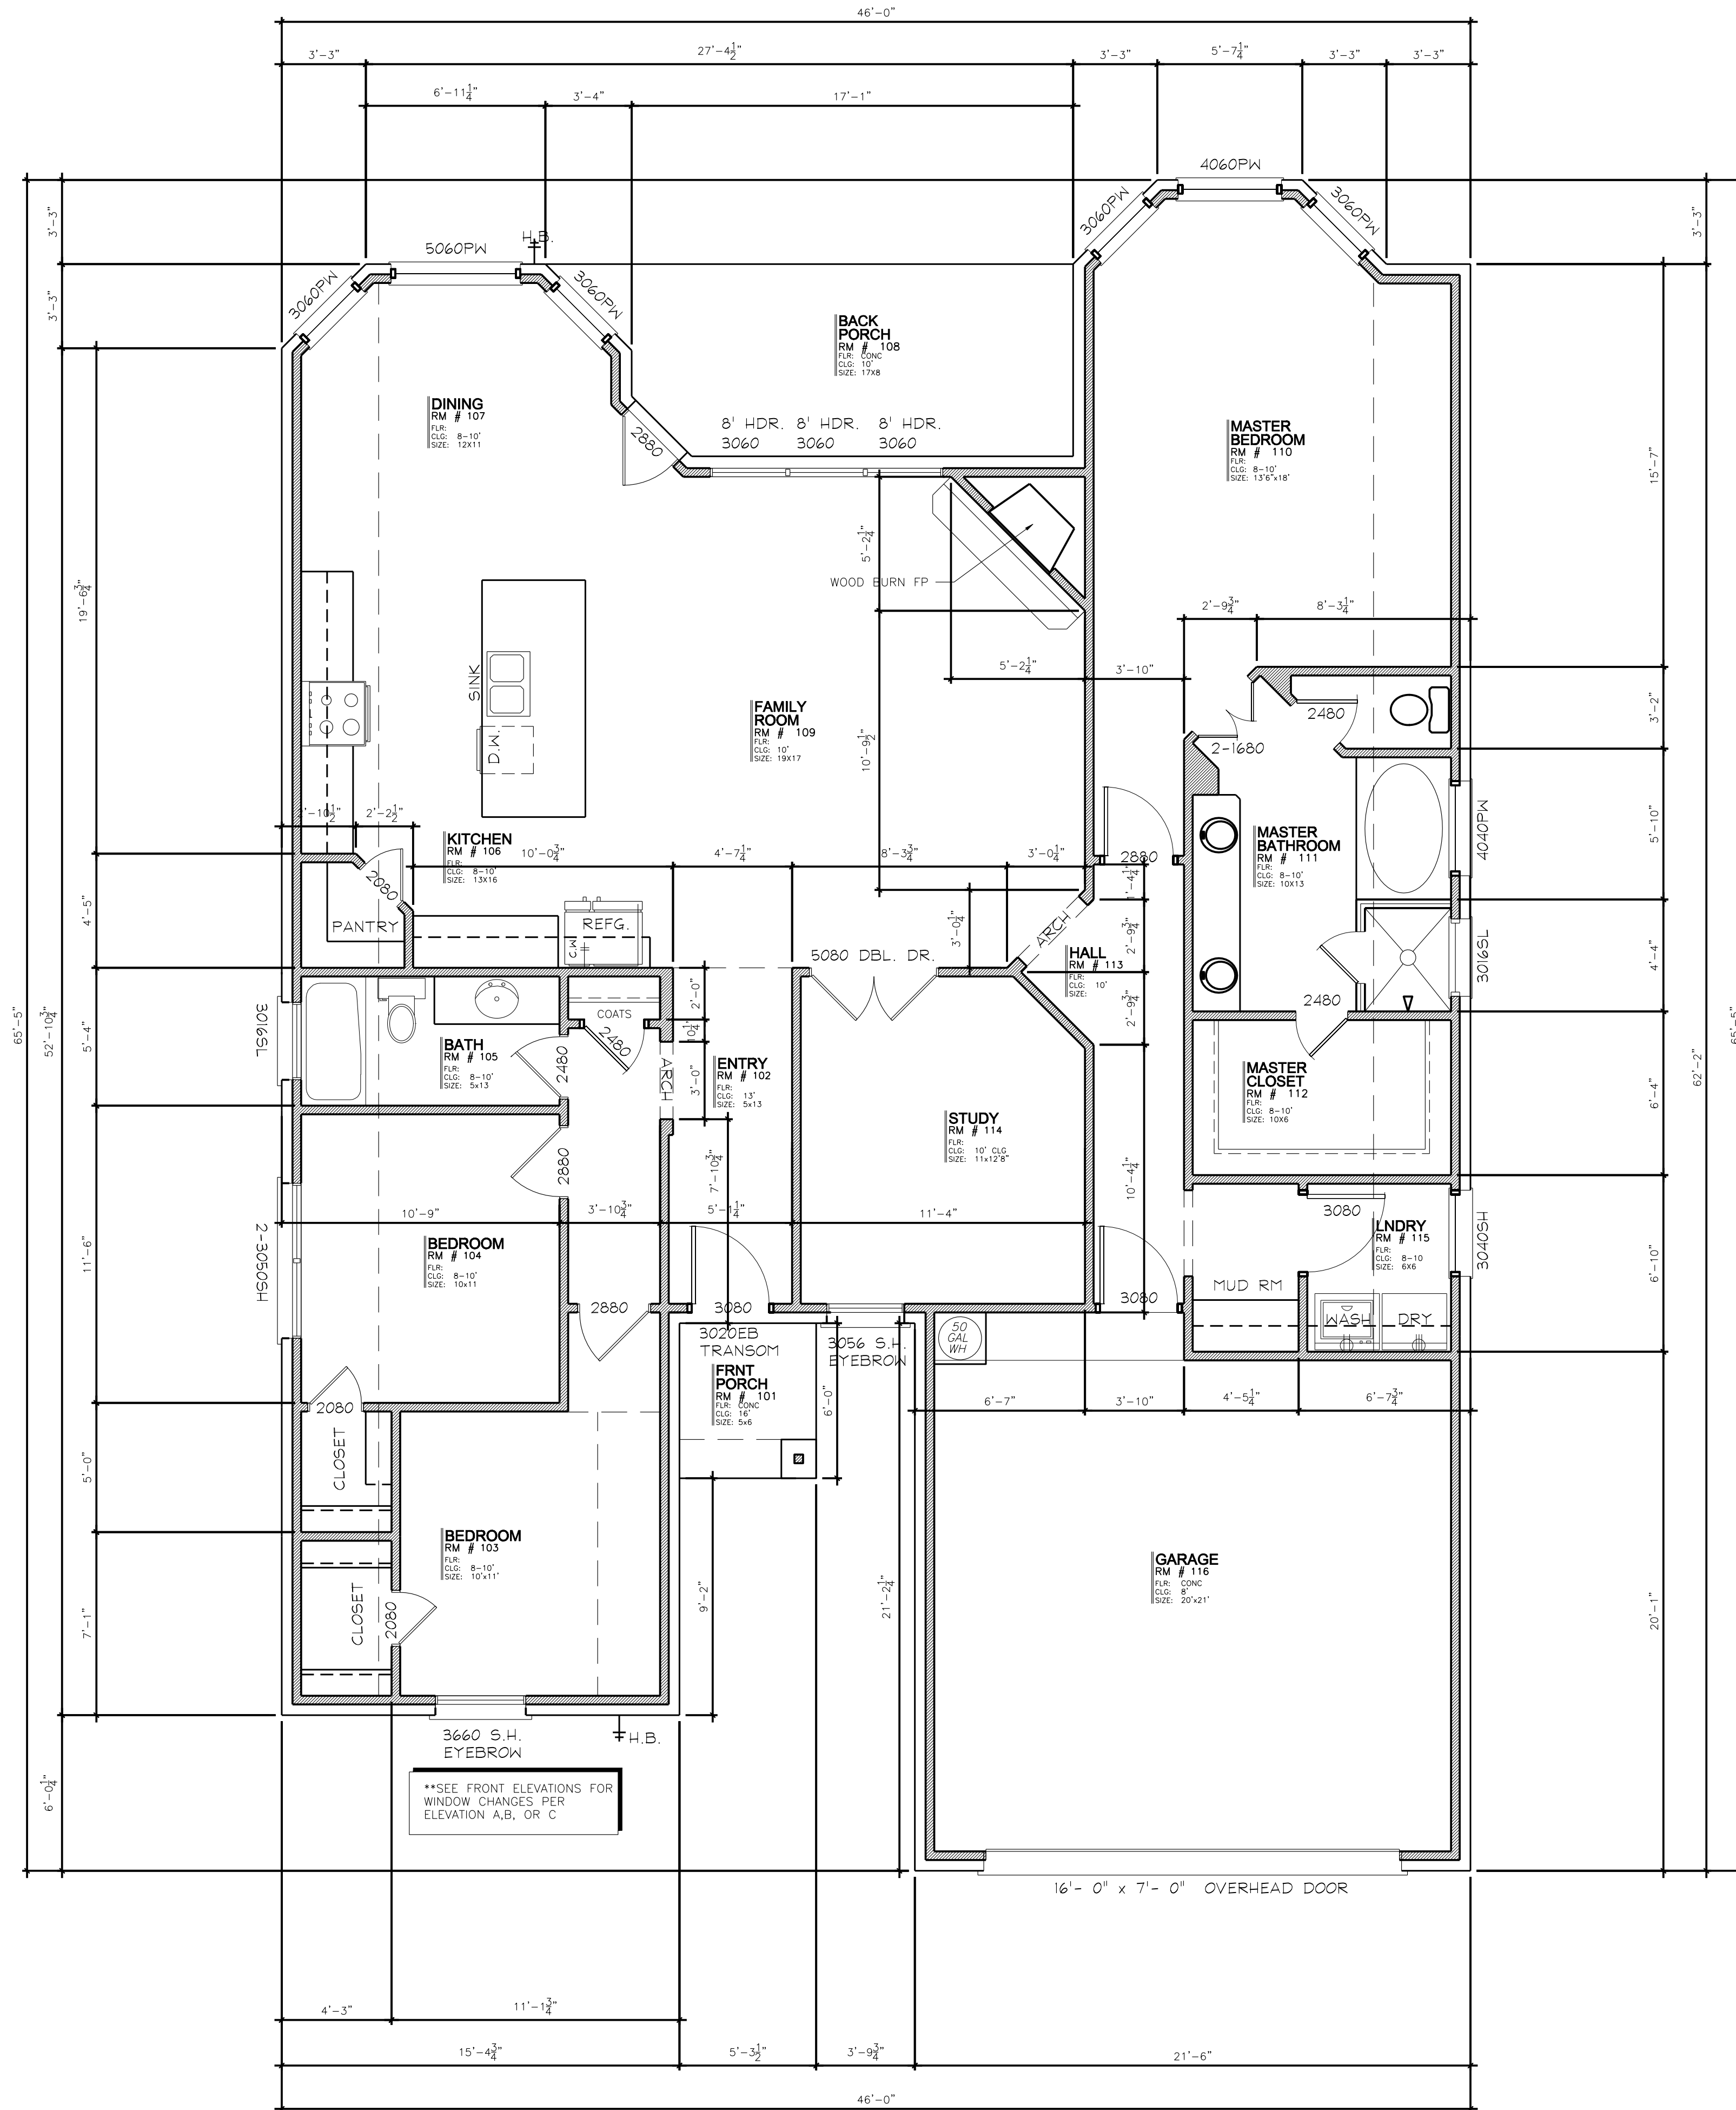

FIRST FLOOR PLAN
1/4"=1'-0"